
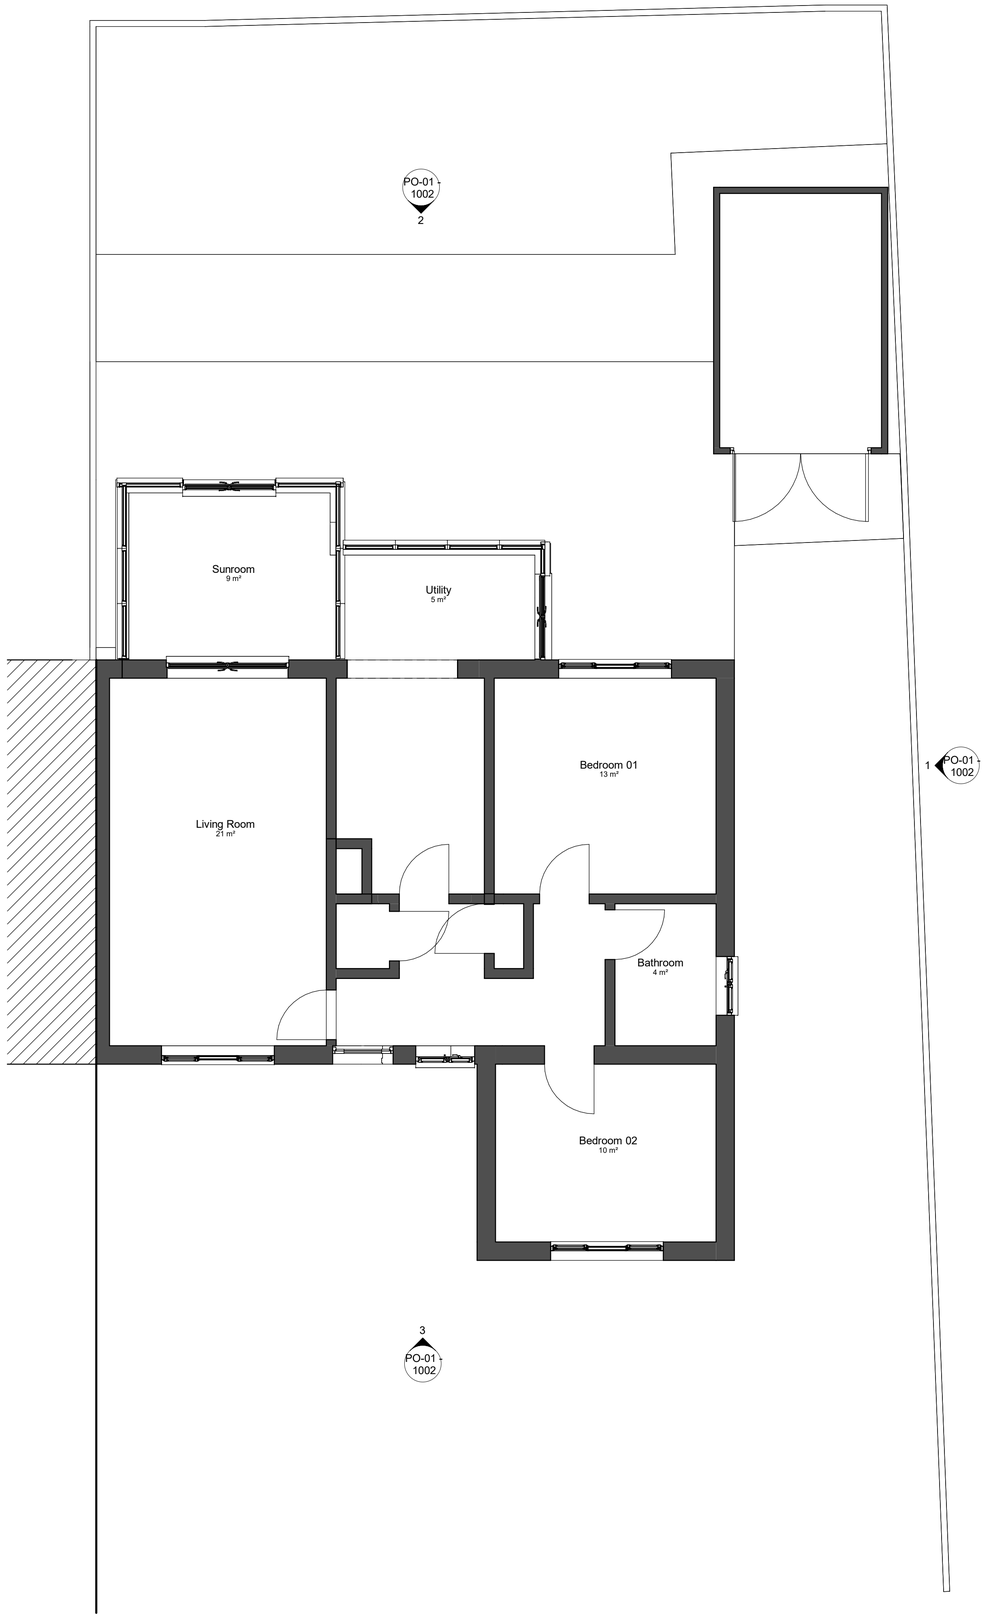


1 | Ground Floor Plan - As Existing

Scale 1 : 50

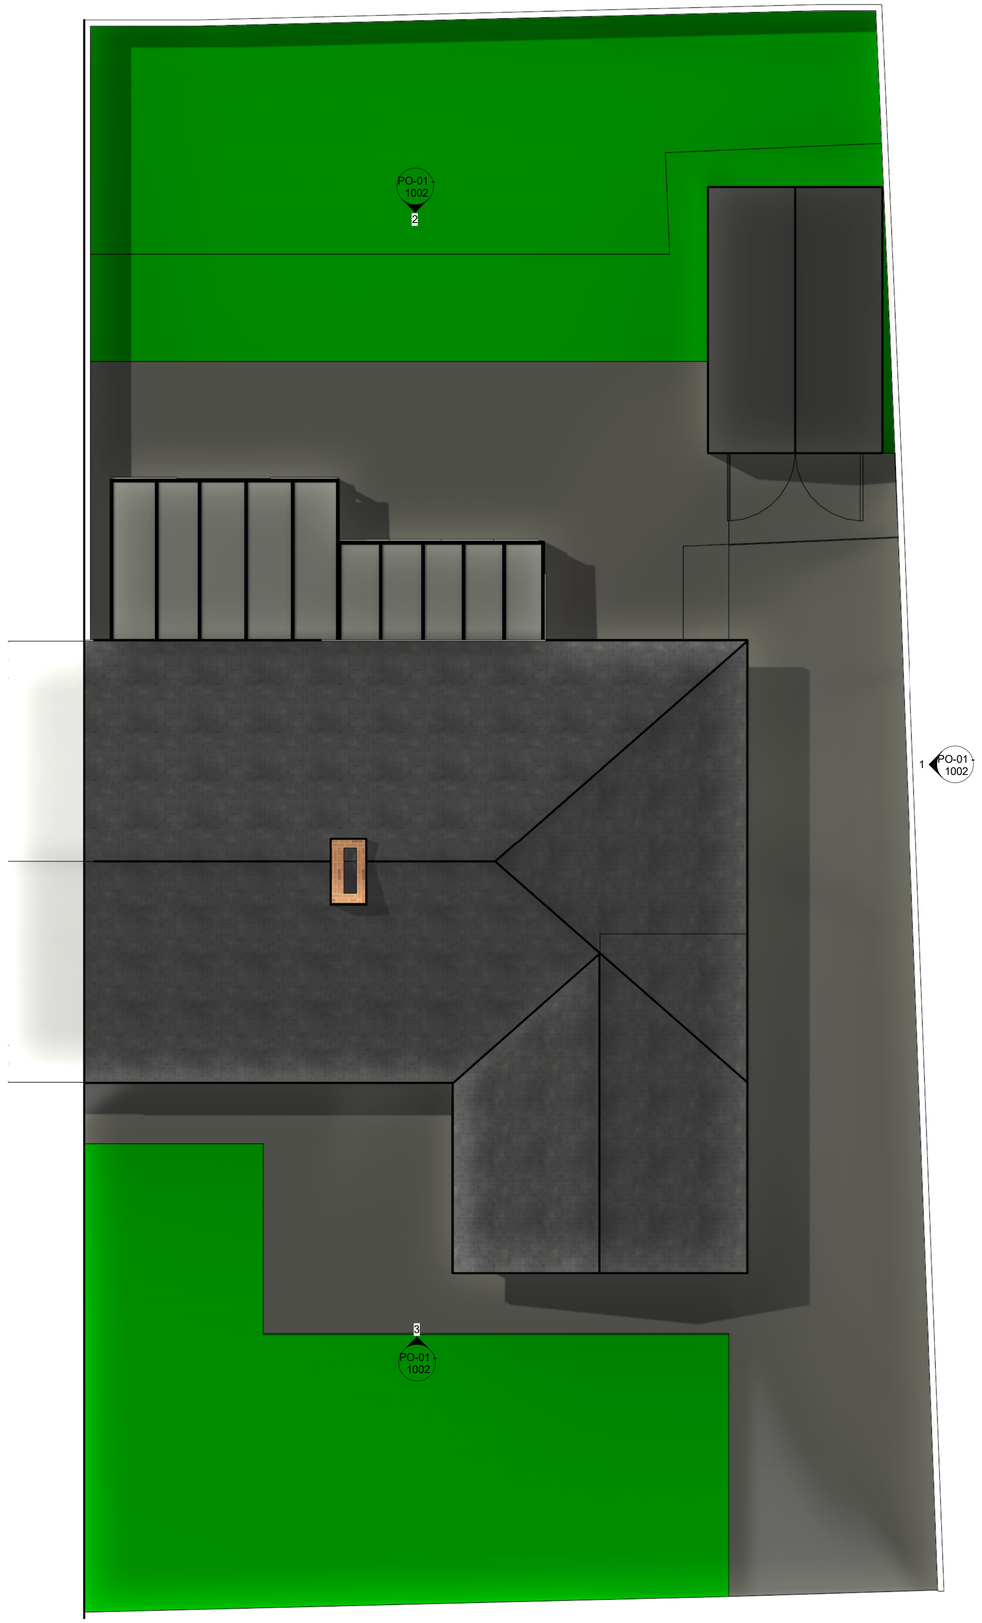

2 | Roof Plan - As Existing

Scale 1 : 50

PROJECT
Pant Olwen

TITLE
Ground and Roof Plan - As Existing

CLIENT
Mr Clarke

SCALE (@ A1)	DATE
1 : 50	09-05-2025

DRAWING NUMBER	REV
PO-01 - 1001	A