
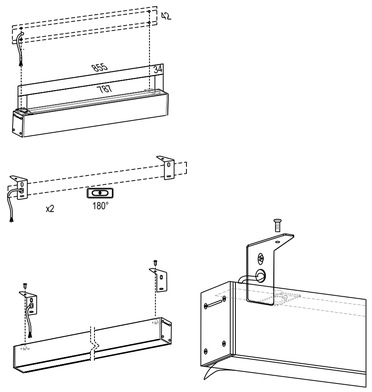


EXTERNAL LIGHTING FIXING DETAIL

NTS

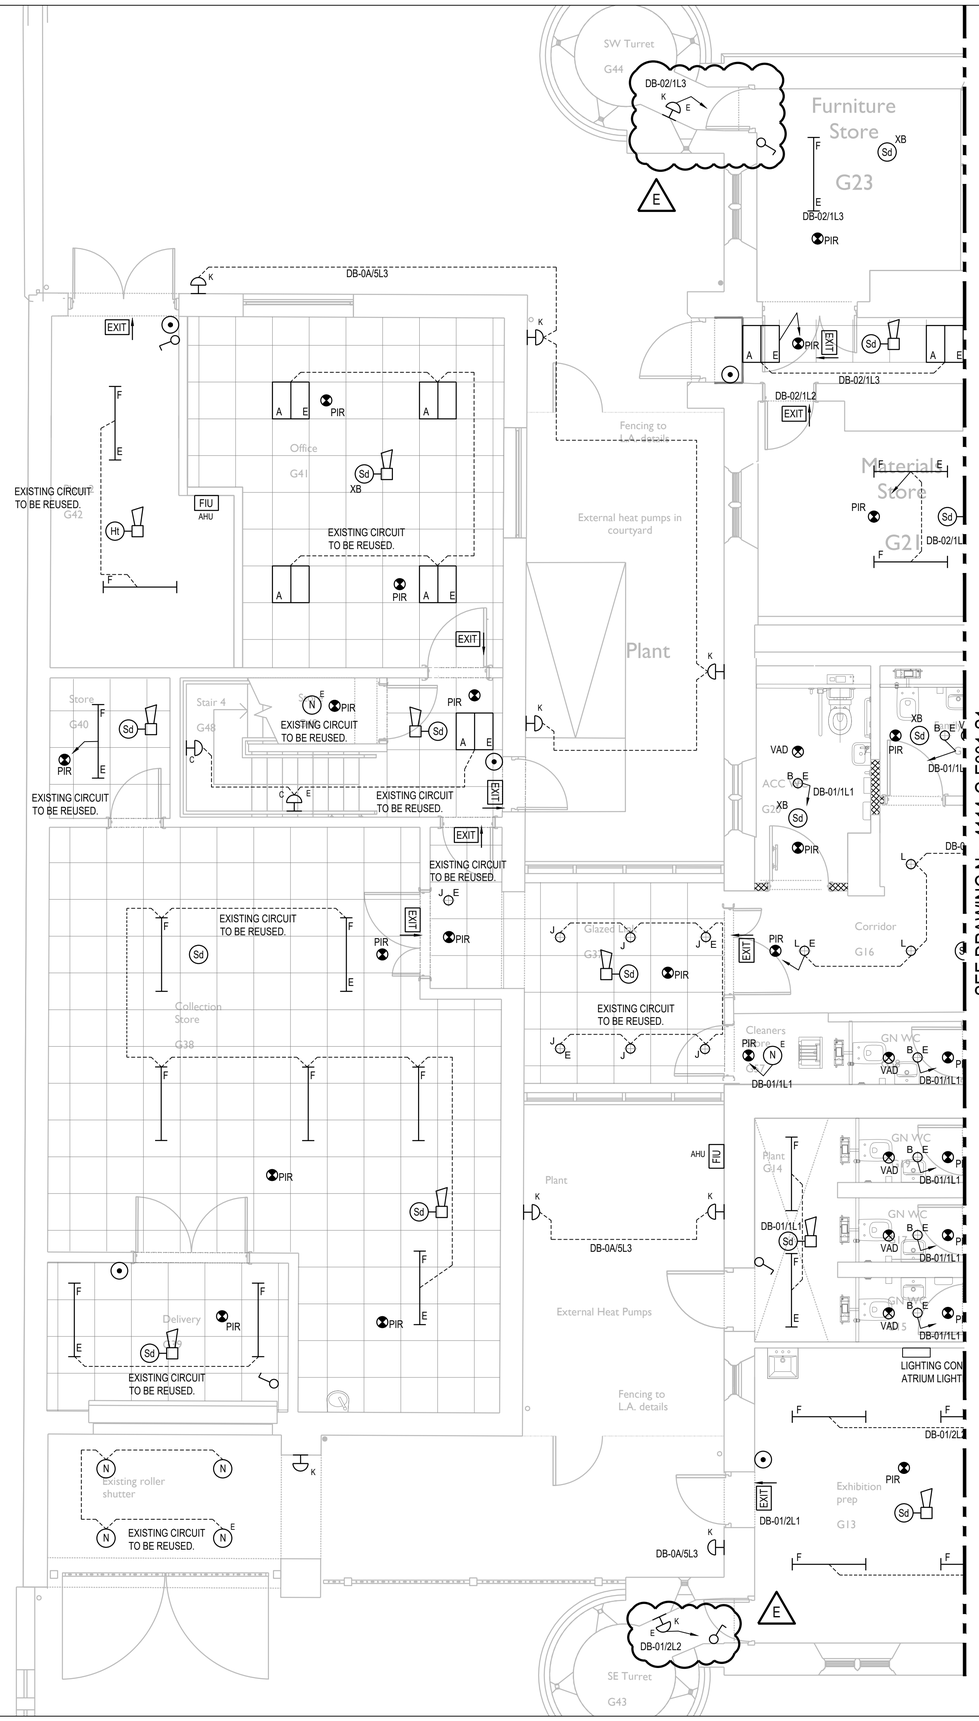


LEGEND

- A — 600 x 600mm RECESSED MODULAR LUMINAIRE
- A1 — 600 x 600mm RECESSED IP44 MODULAR LUMINAIRE
- A3 — 600 x 600mm RECESSED MODULAR SEALED WIPE CLEAN LUMINAIRE
- B — CIRCULAR SURFACE MOUNTED DOWNLIGHT
- C — WALL MOUNTED LUMINAIRE
- D — CIRCULAR SURFACE MOUNTED LUMINAIRE
- F — 1200mm SUSPENDED LINEAR LUMINAIRE
- G — SUSPENDED LINEAR SYSTEM
- H — WALL MOUNTED EMERGENCY LUMINAIRE
- J — CIRCULAR RECESSED DOWNLIGHT
- K — WALL MOUNTED EXTERNAL BULKHEAD LUMINAIRE
- L — CIRCULAR RECESSED DOWNLIGHT WITH DIFFUSER
- M — WALL MOUNTED FLOODLIGHT
- N — CIRCULAR SURFACE MOUNTED IP65 LED LUMINAIRE
- P — PENDANT FITTING
- P1 — TRIANGULAR PENDANT FITTING
- Q — 1500mm SUSPENDED 62W LINEAR LUMINAIRE ACH94K
- R — 1500mm SUSPENDED 49W LINEAR LUMINAIRE ACH74K
- S — SUSPENDED ADJUSTABLE DOWNLIGHT
- T — SUSPENDED TRACK LUMINAIRE
- U — 1200mm SUSPENDED 32W LINEAR LUMINAIRE ACH44K
- V — 1200mm SUSPENDED 46W LINEAR LUMINAIRE ACH14K
- W — CIRCULAR SEALED RECESSED DOWNLIGHT
- Y — 1200mm SUSPENDED 20W LINEAR LUMINAIRE
- CR — CEILING ROSE FOR FUTURE INSTALLATION OF TRACK LIGHTING
- EXIT — CEILING MOUNTED ILLUMINATED EMERGENCY EXIT SIGN
- E — FITTINGS INDICATED WITH "E" DENOTES MAINTAINED EMERGENCY PACK INTEGRAL
- Xg — 1 WAY LIGHT SWITCH - xg = No. OF GANGS
- Xg — 2 WAY LIGHT SWITCH - xg = No. OF GANGS
- Xg — INTERMEDIATE LIGHT SWITCH - xg = No. OF GANGS
- SS — SCENE SELECT PLATE
- PIR — PIR-OCCUPANCY SENSOR
- Sd — SMOKE DETECTOR
- Ht — HEAT DETECTOR
- Sd — SMOKE DETECTOR WITH INTEGRAL SOUNDER
- Ht — HEAT DETECTOR WITH INTEGRAL SOUNDER
- Sd XB — SMOKE DETECTOR WITH INTEGRAL XENON BEACON
- Sd XB — SMOKE DETECTOR WITH INTEGRAL SOUNDER AND XENON BEACON
- RI — REMOTE INDICATOR CEILING MOUNTED
- MANUAL CALL POINT
- VAD — VISUAL AUDIO DEVICE
- DSB — DISABLED REFUGE POINT
- FARP — FIRE ALARM REPEATER PANEL
- FIU — FIRE ALARM INTERFACE UNIT
- INV — SPV INVERTER UNIT
- CC — PARTITION STATUS CONTACTOR
- XXI — LIGHTING CONTROL MODULE xx = DENOTES MAXIMUM CIRCUITS
- AP — EX EXISTING ACCESS PANEL
- ROOF VOID TIMER BOARDED / PLYWOOD (OR SIMILAR) PLANT AREAS AND WALKWAYS WITH HANDRAILS AS APPLICABLE. (DETAIL TBC BY ARCHITECT)

CONSTRUCTION

NOTES

1. ALL SERVICE ROUTES DETAILED ARE APPROXIMATE. THE CONTRACTOR SHALL BE RESPONSIBLE FOR DETERMINING THE EXACT ROUTES AND POSITIONS OF ALL INSTALLED SERVICES AND EQUIPMENT.
2. THE EXACT POSITION OF ALL SERVICES AND EQUIPMENT SHALL BE AGREED BY THE CONTRACT ADMINISTRATOR.
3. THE CONTRACTOR SHALL BE RESPONSIBLE FOR FULLY CO-ORDINATING ANY SERVICES INSTALLED WITH THE BUILDING FABRIC AND SERVICES INSTALLED BY OTHERS.
4. THIS DRAWING SHALL BE READ IN CONJUNCTION WITH ALL MECHANICAL, ELECTRICAL, ARCHITECTURAL AND STRUCTURAL DRAWINGS, CONTRACT DOCUMENTATION AND SPECIFICATION FOR THE WORKS.
5. THIS DRAWING FORMS PART OF THE SPECIFICATION FOR THE WORKS.
6. ALL DIMENSIONS SHOWN ARE IN MILLIMETRES.
7. DO NOT SCALE FROM THIS DRAWING.
8. EXISTING SERVICES SHOWN FAINT.

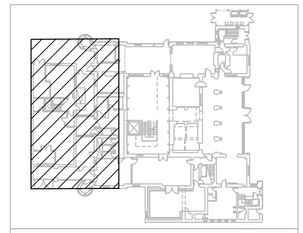

BUILDING KEY PLAN - SHEET 2

REV	DATE	REVISION DESCRIPTION
E	06-05-25	CONSTRUCTION ISSUE
D	11-04-25	CONSTRUCTION ISSUE
C	01-04-25	CONSTRUCTION ISSUE
B	20-02-25	CONSTRUCTION ISSUE
A	19-06-24	CONSTRUCTION ISSUE
T2	05-03-24	STAGE 4 TENDER ISSUE
T1	27-11-23	STAGE 4 TENDER ISSUE
P3	29-09-23	PRETENDER ISSUE
P2	05-09-23	ISSUED FOR INFORMATION
P1	03-08-23	ISSUED FOR INFORMATION

CLIENT
WREXHAM MUSEUM

PROJECT
WREXHAM MUSEUM

TITLE
ELECTRICAL SERVICES - PROPOSED LIGHTING AND FIRE ALARM LAYOUT
GROUND FLOOR - SHEET 2 OF 3

Parker Wilson Consulting

Burnham House, 373 Bury New Road, Manchester. M25 1AW.
T: 0161 773 1177 F: 0161 773 9977
manchester@parker-wilson.co.uk

6th Floor, 72 ,Cannon Street. London EC4N 6AE.
T: 0207 251 4500
london@parker-wilson.co.uk

www.parker-wilson.co.uk

DRAWN BY	CHECKED	APPROVED BY
BRP	AL	GW
SCALE	SIZE	DATE
1:50	A1	July 2023

DRAWING No: 4114-G-E301-S2 — REV: E