
ANDREW DESIGN SERVICE
4A STATION AVENUE, CHIRK, WREXHAM, LL14 5LS
Phone:01691 777025

Proposed Garage at
Ger-y-Gorsaf
Newbridge Road
Newbridge
Wrexham
LL14 3BJ


PL06A PROPOSED ELEVATIONS

Scale 1:100 @ A3
Date: 20/03/2023
REV A Date: 01/05/2025
balcony / link walkway amended
window added to front

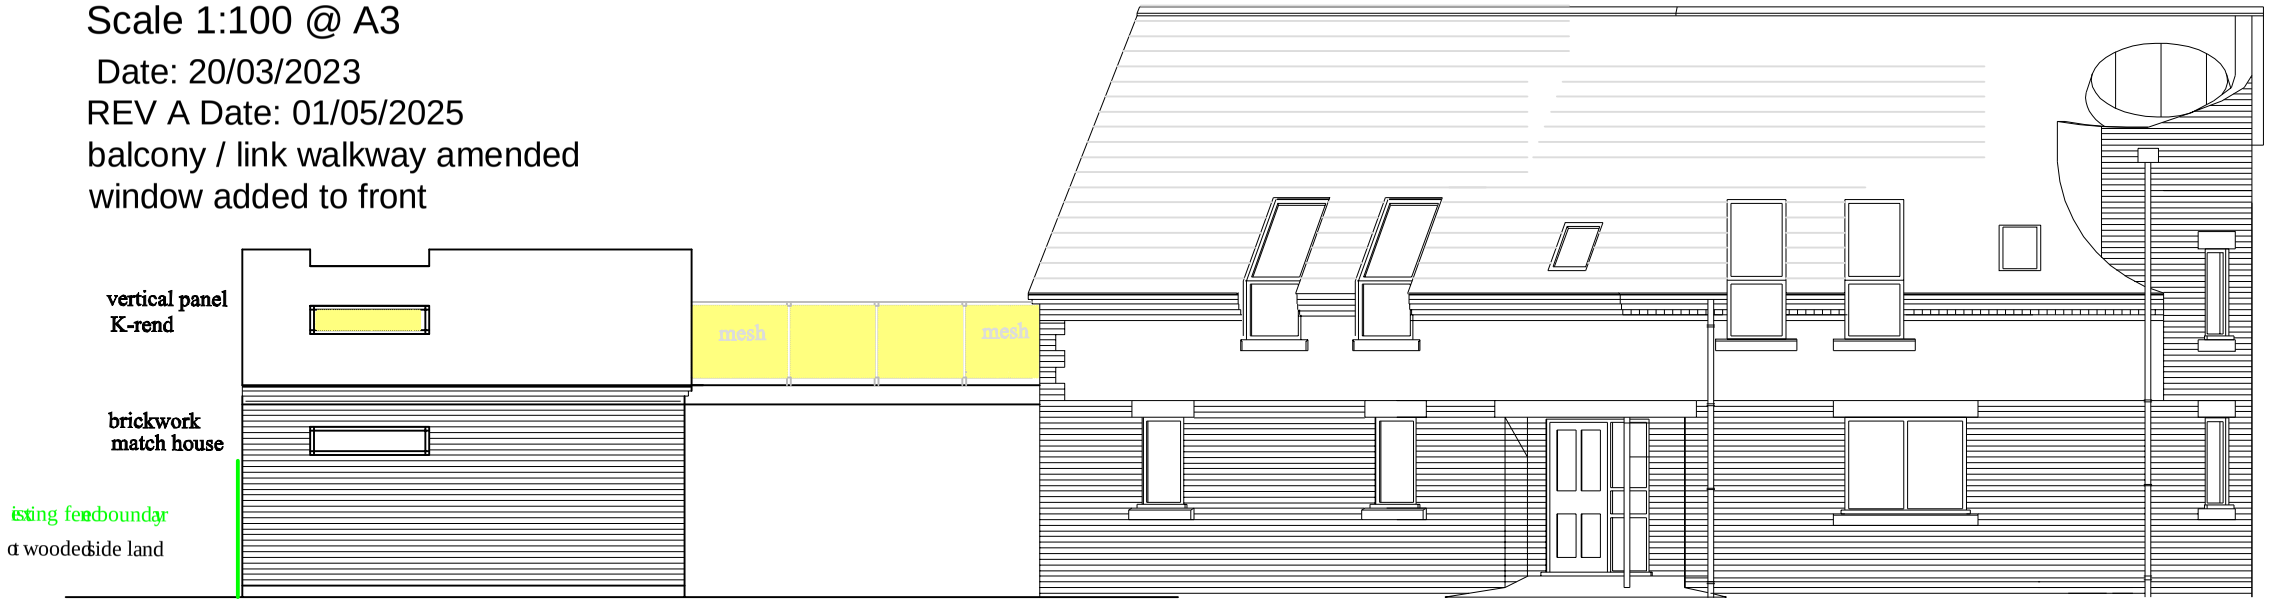


facing street


North East Elevation

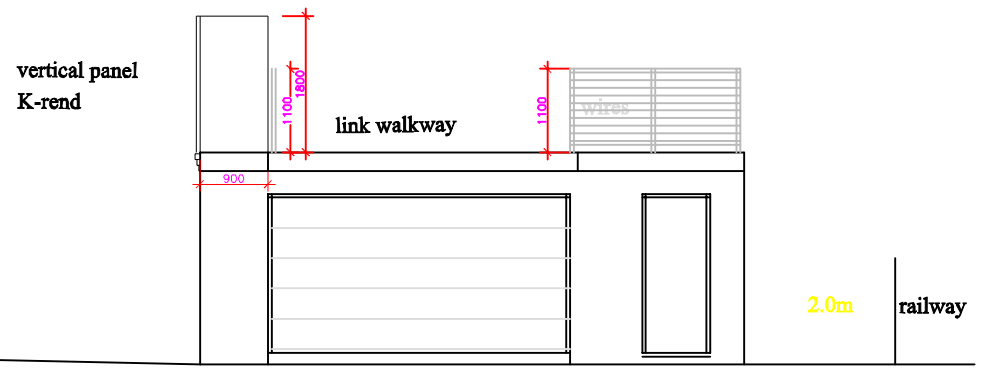


North Elevation garage

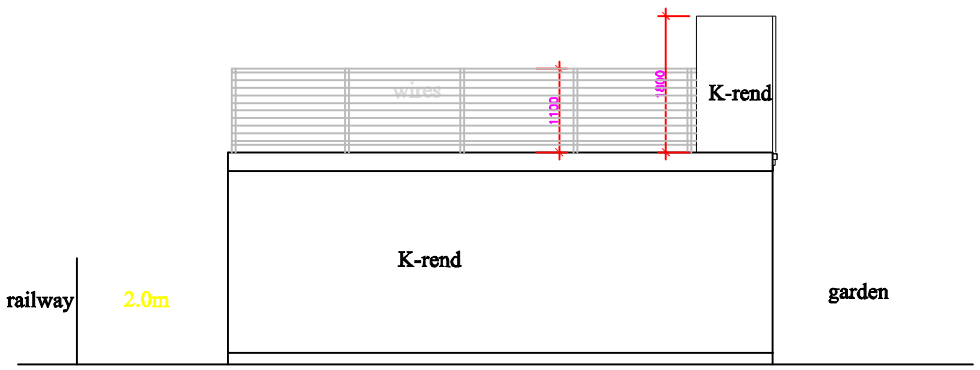

South Elevation garage
on side boundary

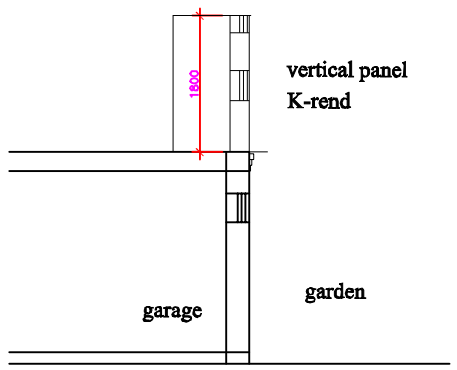

part Section

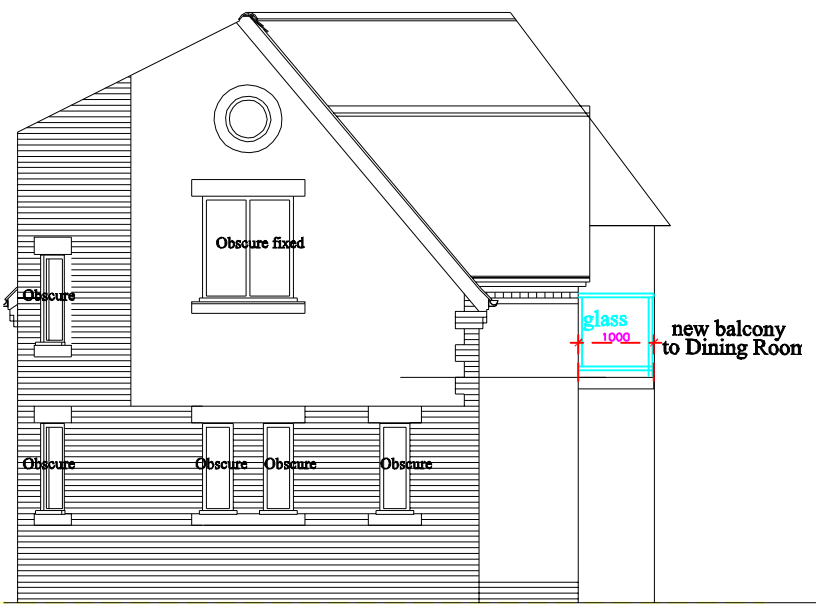

North West Elevation



South West Elevation

facing railway