



Site Plan 1:500

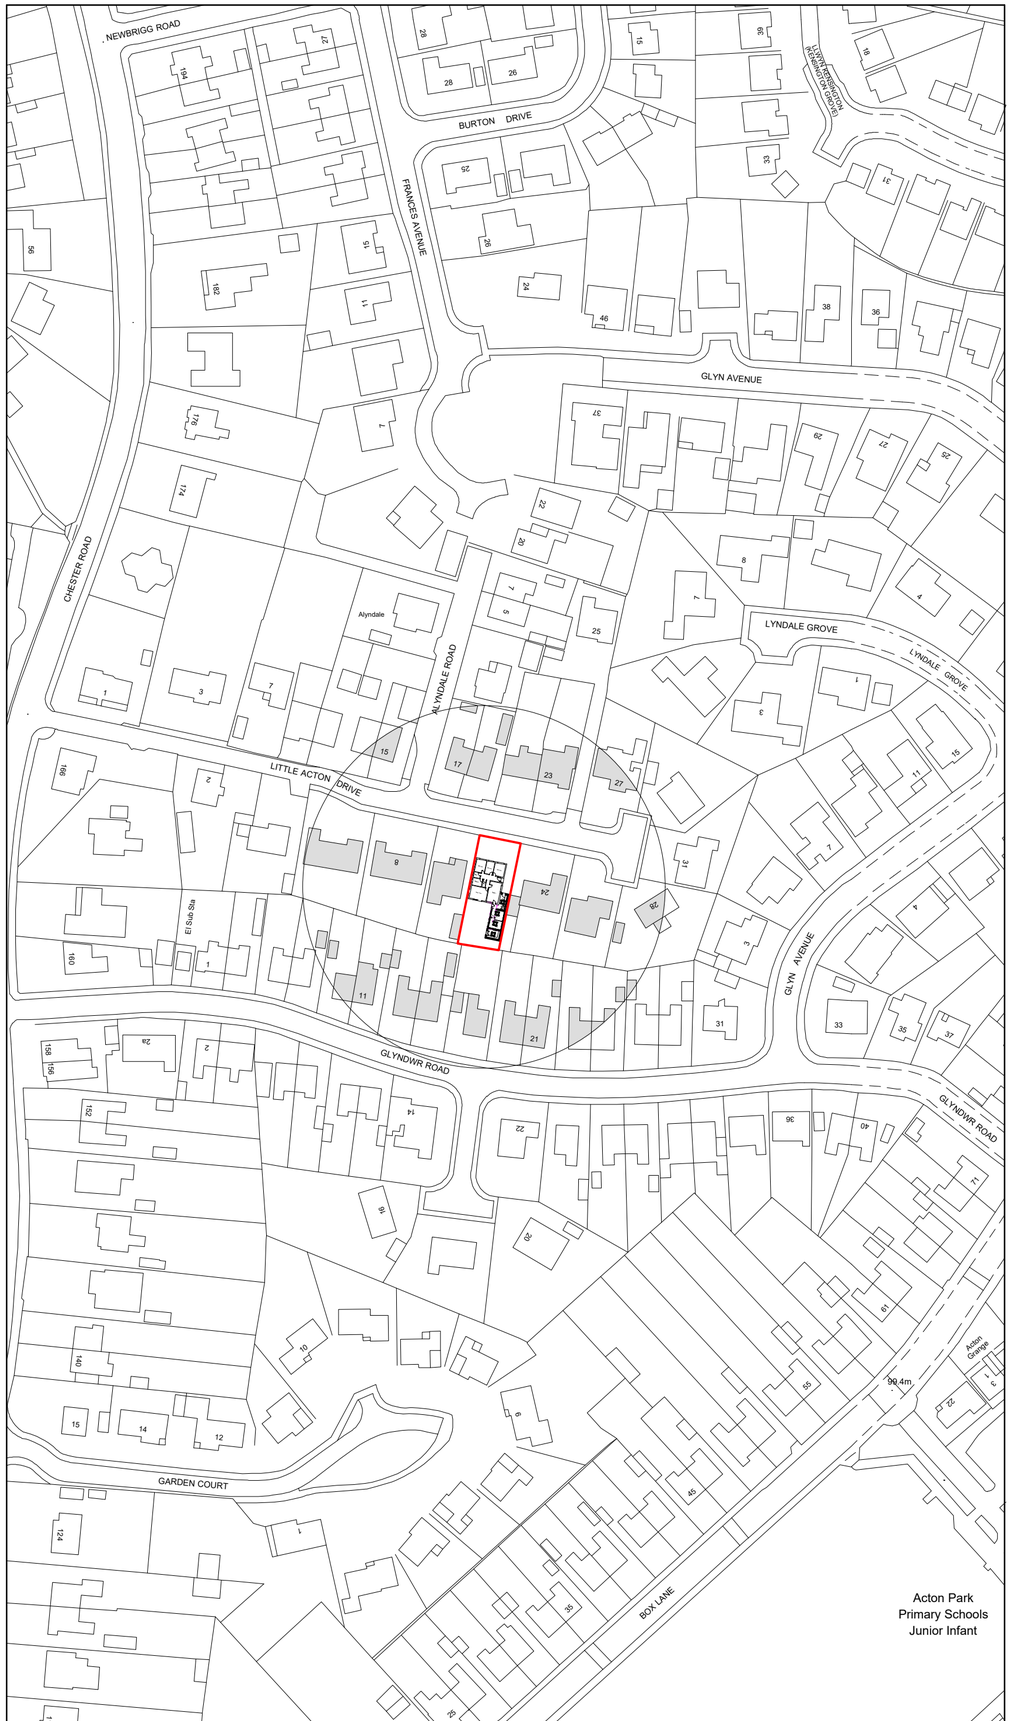

Location Plan 1:1250

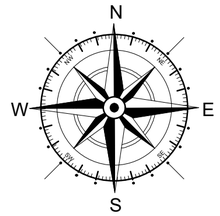

Key

- Surrounding Buildings
- Application Site

Rev	Date	Detail	Initial
C	05/25	Design Amends	D.J.E.
B	08/24	Design Amends	L.F.
A	07/24	Design Amends	D.J.E.

Project:
Proposed Alterations to
12 Little Acton Drive,
Wrexham,
LL12 8DH

Title:	Scale: (A2)
Planning: Site & Location Plan	1:500 & 1:1250

Drawn By:	Date:
L. Fowles	July 2024
Drawing No:	**Sheet:**
E093/004	1 of 1

blueprint
architectural services

partner LABC

Office 3K4,
Redwither Business Tower,
Wrexham. LL13 9XT
Tel: 01978 356500
www.blueprintarchitectural.com

© copyright all rights reserved