

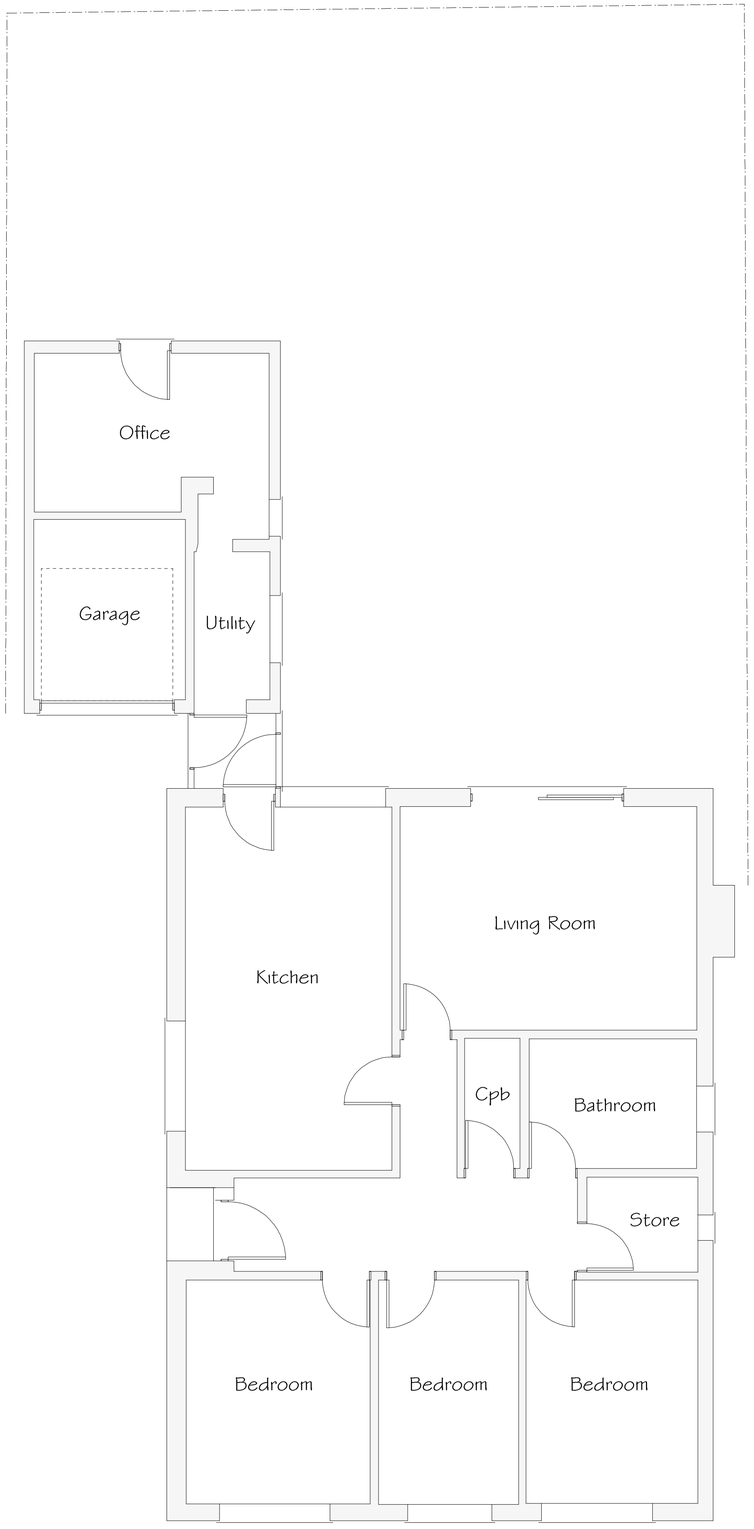



Ground Floor Plan 1:50

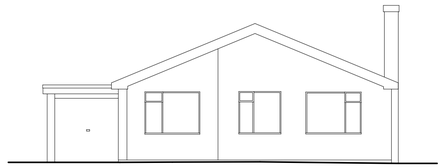


Front Elevation 1:100

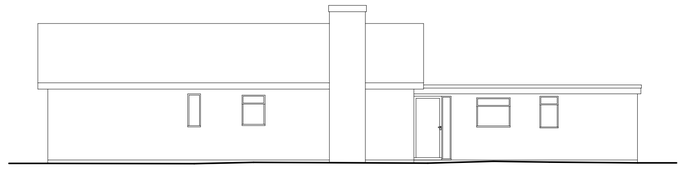

Side Elevation 1:100

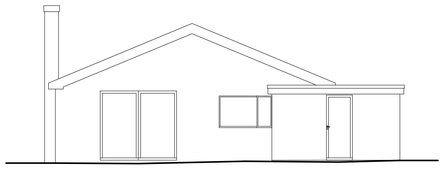

Rear Elevation 1:100

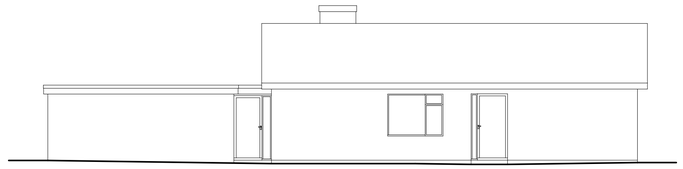

Side Elevation 1:100

Rev	Date	Detail	Initial

Project:
Proposed Alterations to
12 Little Acton Drive,
Wrexham,
LL12 8DH

Title:	Scale: (A1)
Existing	1:50 & 1:100

Drawn By:	Date:
L.Roberts	May 2024
Drawing No:	Sheet:
E093/001	1 of 1

blueprint
architectural services

partner
LABC

Office 3K4,
Redwither Business Tower,
Wrexham. LL13 9XT
Tel: 01978 356500
www.blueprintarchitectural.com
© copyright all rights reserved