
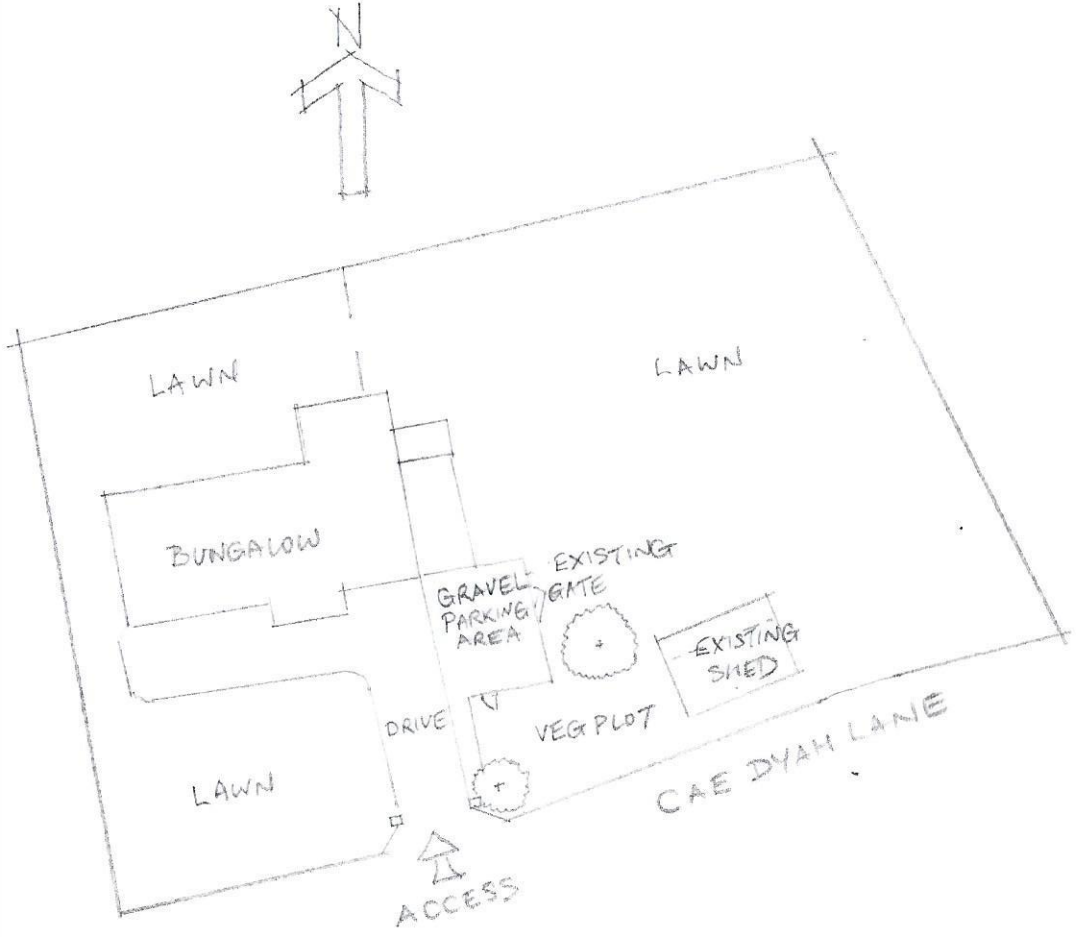


SITE PLAN - EXISTING 1:500 @A4

SITE PLAN
EXISTING
1:100
@A4

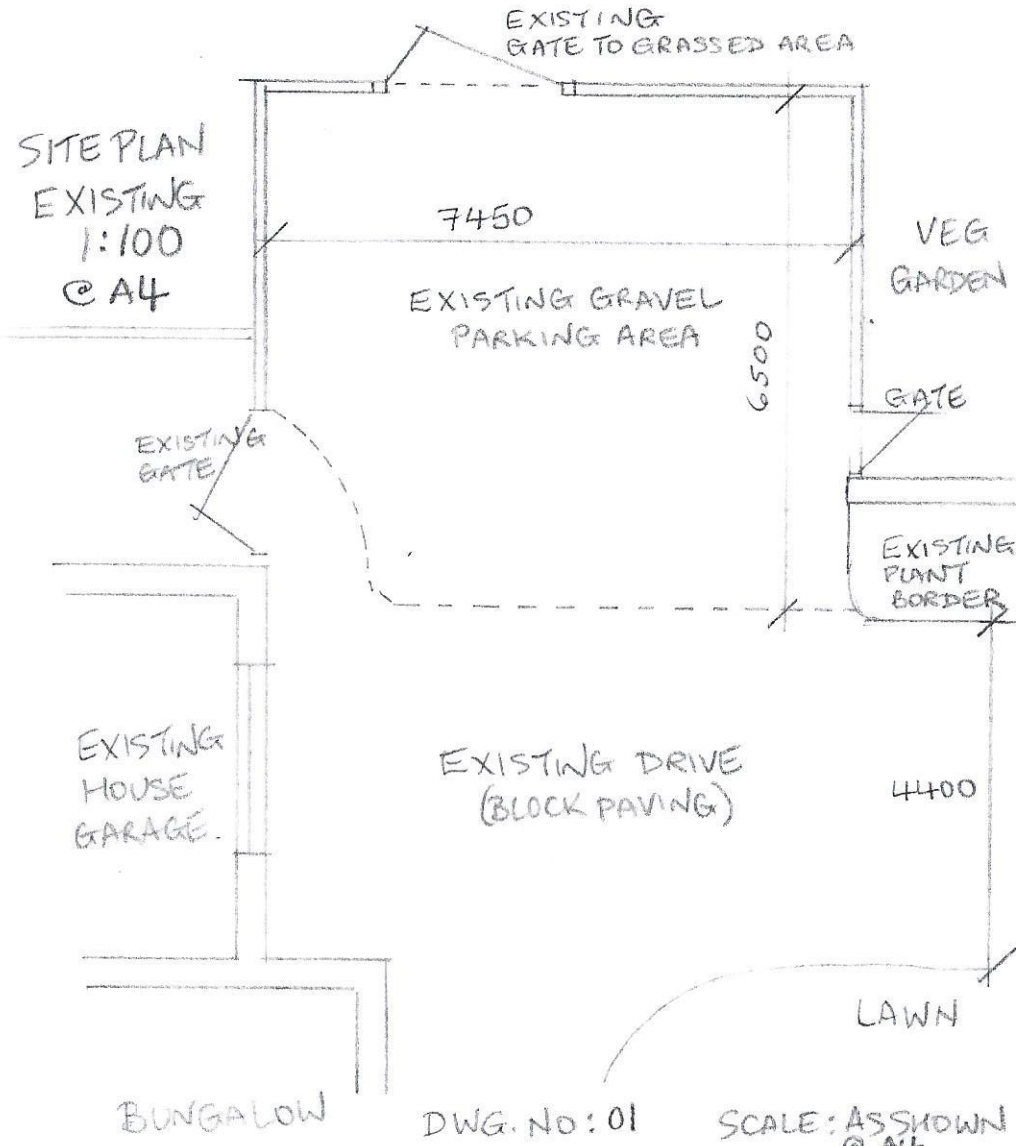

DWG. No: 01 SCALE: AS SHOWN @A4

PROPOSED TIMBER GARAGE & LEAN TO COVERED AREA

THE OAKS CAE DYAH LANE
OVERTON, WREXHAM LL13 0HW

EXISTING SITE PLANS