

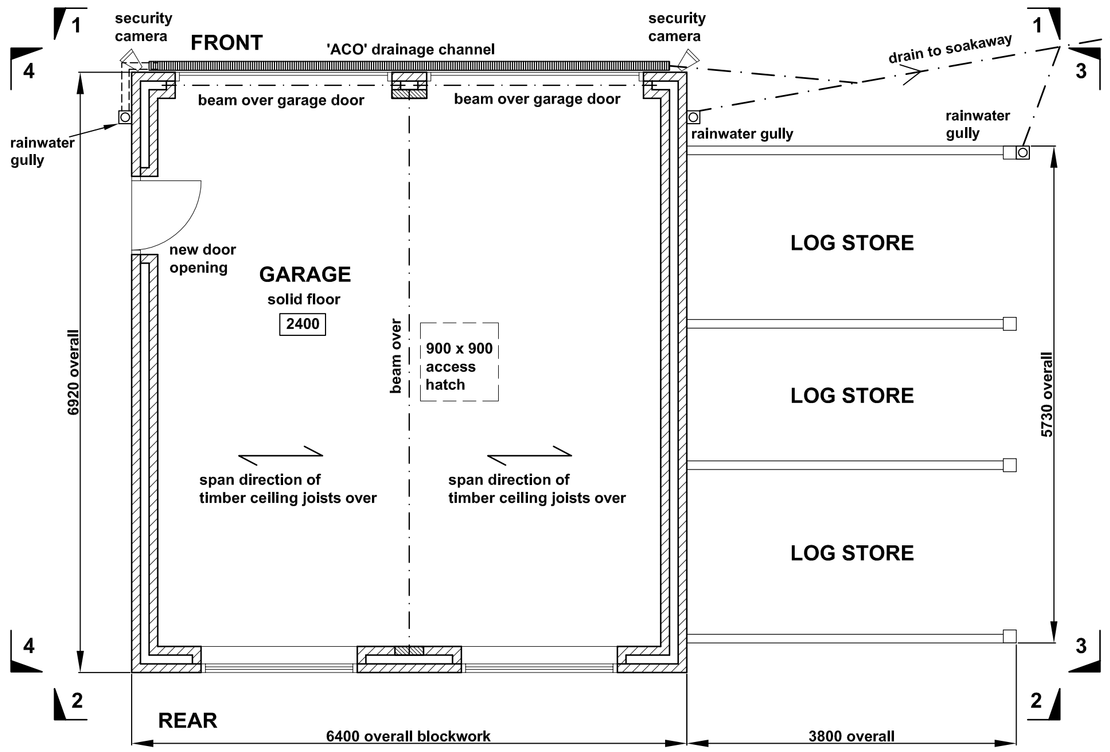



PROPOSED GARAGE AND LOG STORE LAYOUT 1 : 50

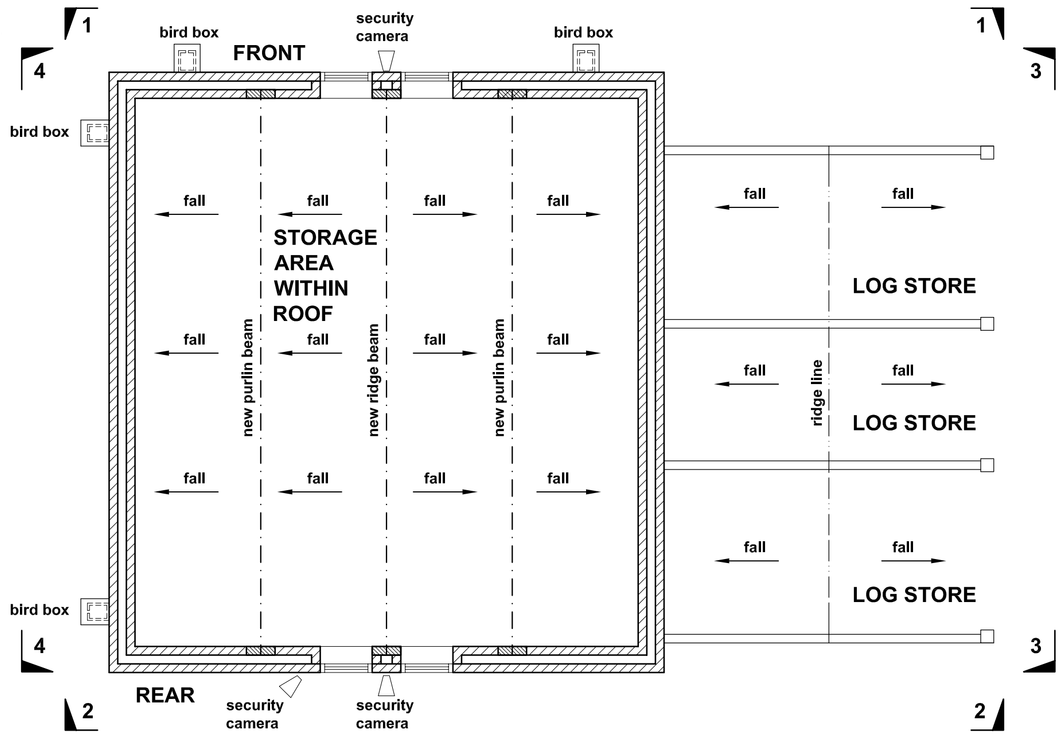

PROPOSED ROOF PROFILE LAYOUT 1 : 50

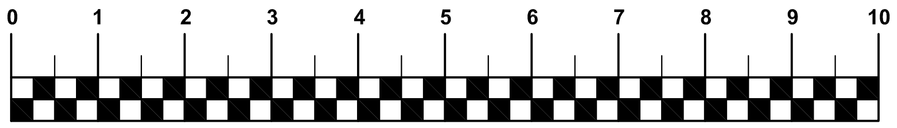


SCALE BAR: SCALE IN METRES (1:50 FOR A1 SHEET)

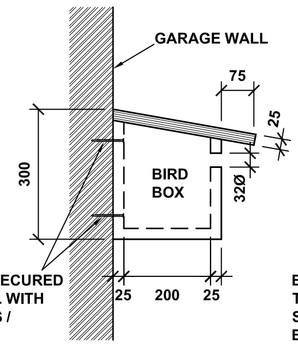

BIRD BOX TO BE SECURED TO GARAGE WALL WITH SUITABLE FIXINGS / BRACKETS.

SECTION THROUGH BIRD BOX 1 : 10


4NO. REQUIRED

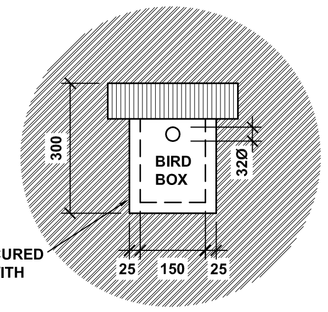


BIRD BOX TO BE SECURED TO GARAGE WALL WITH SUITABLE FIXINGS / BRACKETS.

ELEVATION ON BIRD BOX 1 : 10


4NO. REQUIRED

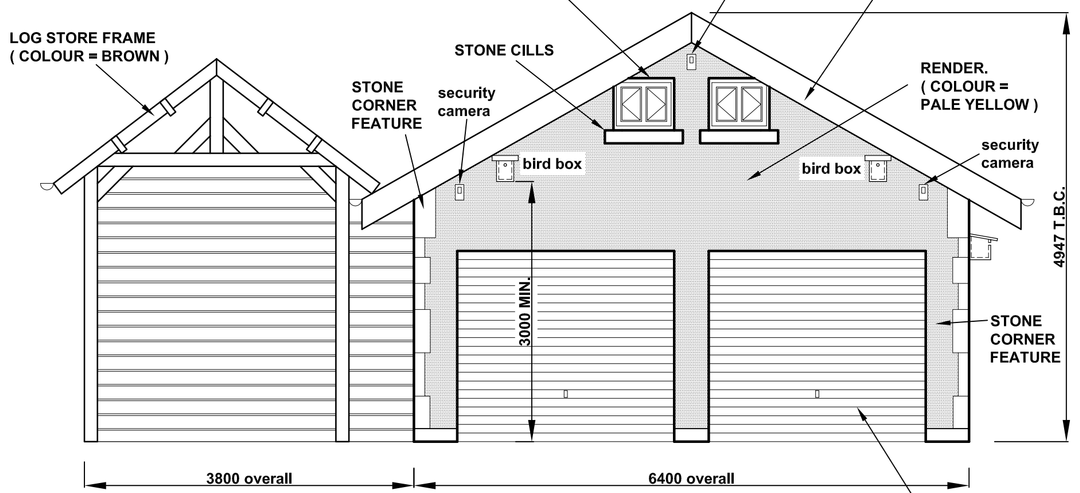


PROPOSED FRONT ELEVATION 1 - 1 1 : 50

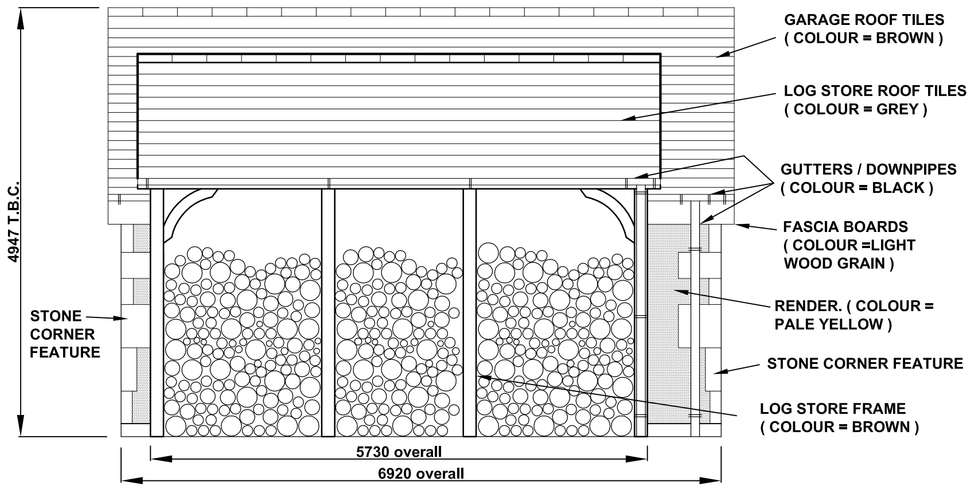

PROPOSED LOG STORE SIDE ELEVATION 3 - 3 1 : 50

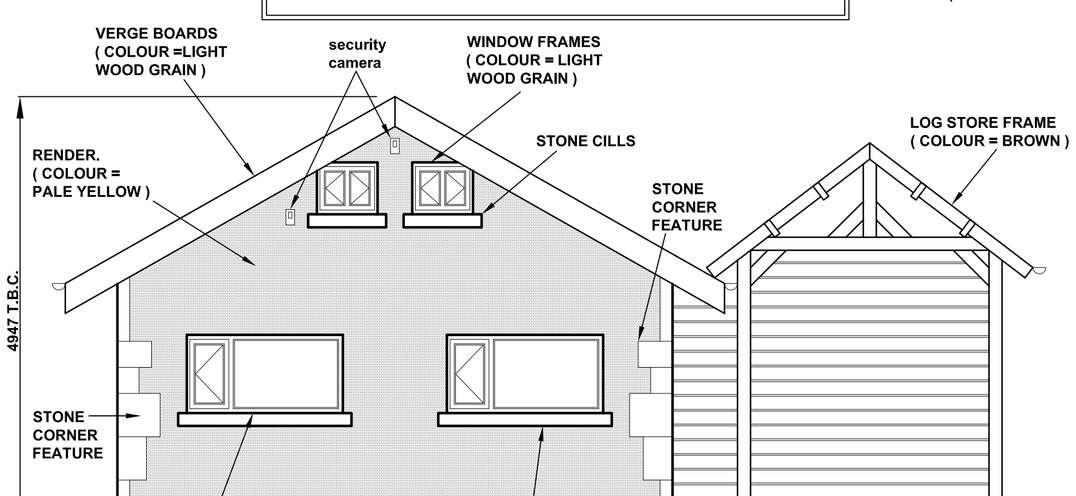

PROPOSED REAR ELEVATION 2 - 2 1 : 50

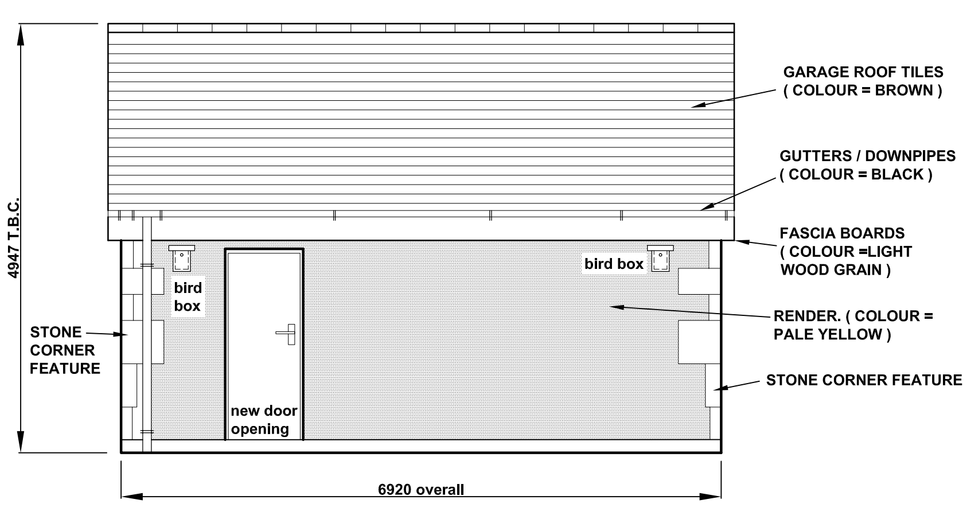

PROPOSED GARAGE SIDE ELEVATION 4 - 4 1 : 50

HEALTH AND SAFETY INFORMATION

IN ADDITION TO THE HAZARDS / RISKS NORMALLY ASSOCIATED WITH THE TYPES OF WORK DETAILED ON THIS DRAWING, NOTE THE FOLLOWING

CONSTRUCTION:-

MAINTENANCE / CLEANING / OPERATION:-

DECOMMISSIONING / DEMOLITION:-

Notes

1. THIS DRAWING IS TO BE READ IN CONJUNCTION WITH ALL DRAWINGS No.s E22421 / 01, 03, 04 & 05.
2. ALL SETTING-OUT DIMENSIONS, LEVELS AND HEIGHTS TO BE CONFIRMED ON SITE PRIOR TO ANY FABRICATION WORKS.
3. ON NO ACCOUNT SHOULD THIS DRAWING BE SCALED-OFF.

Ref.	Revision	Date
A	4No. BIRD BOXES ADDED TO EXTERNAL WALLS OF GARAGE.	20.05.25.

Title

BRONWYLFA HALL LODGE, BRONWYLFA, WREXHAM. LL14 4LD.

REBUILDING WORKS TO GARAGE FOLLOWING TREE DAMAGED.

Scale AS SHOWN FOR A1 SHEET

PROPOSED LAYOUT AND ELEVATIONS.

WILLIAM JONES & PARTNERS
Consulting Civil & Structural Engineers
17 Saxon Road,
Southport. PR8 2AX.
Telephone 0151 298 1937
Mobile 07718527253
E-mail: info@williamjonesandpartners.co.uk

Drawing No. E22421 / 02 A