
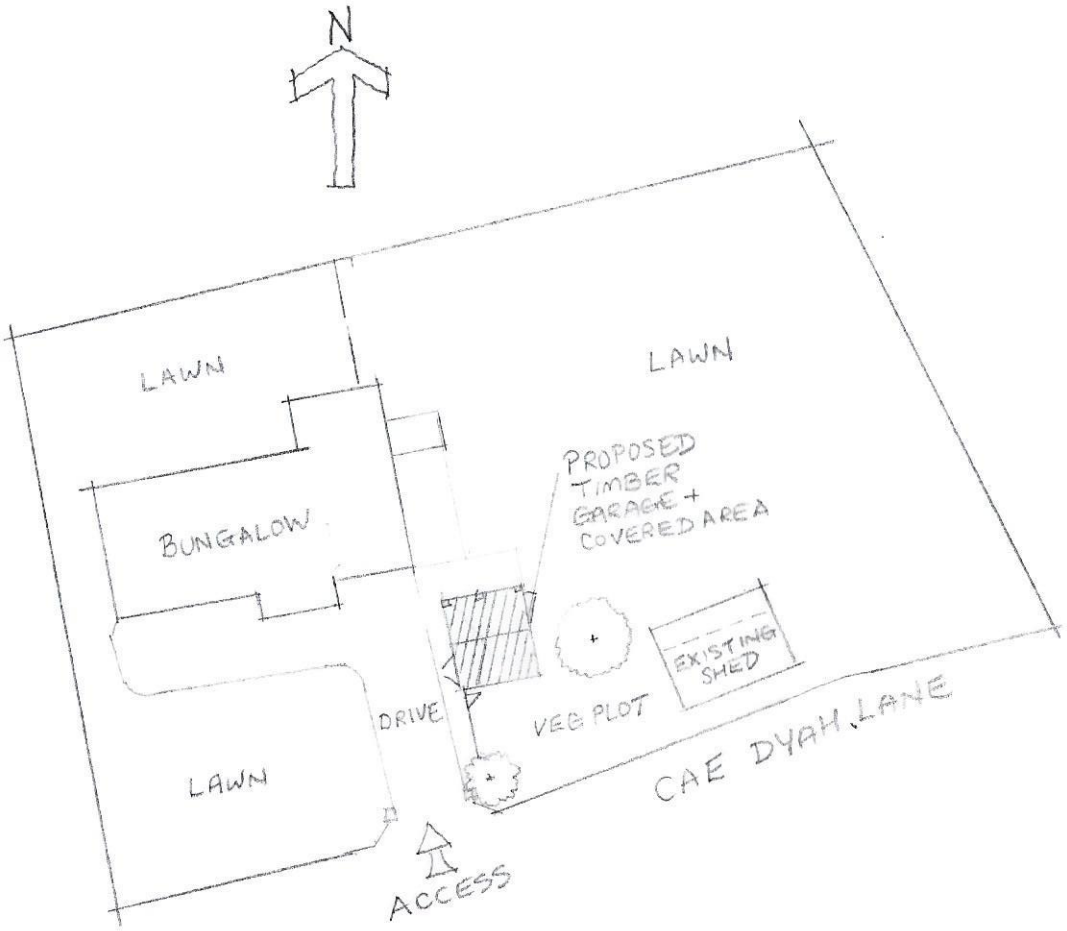


SITE PLAN - PROPOSED 1:500 @ A4

SITE PLAN PROPOSED 1:100 @ A4

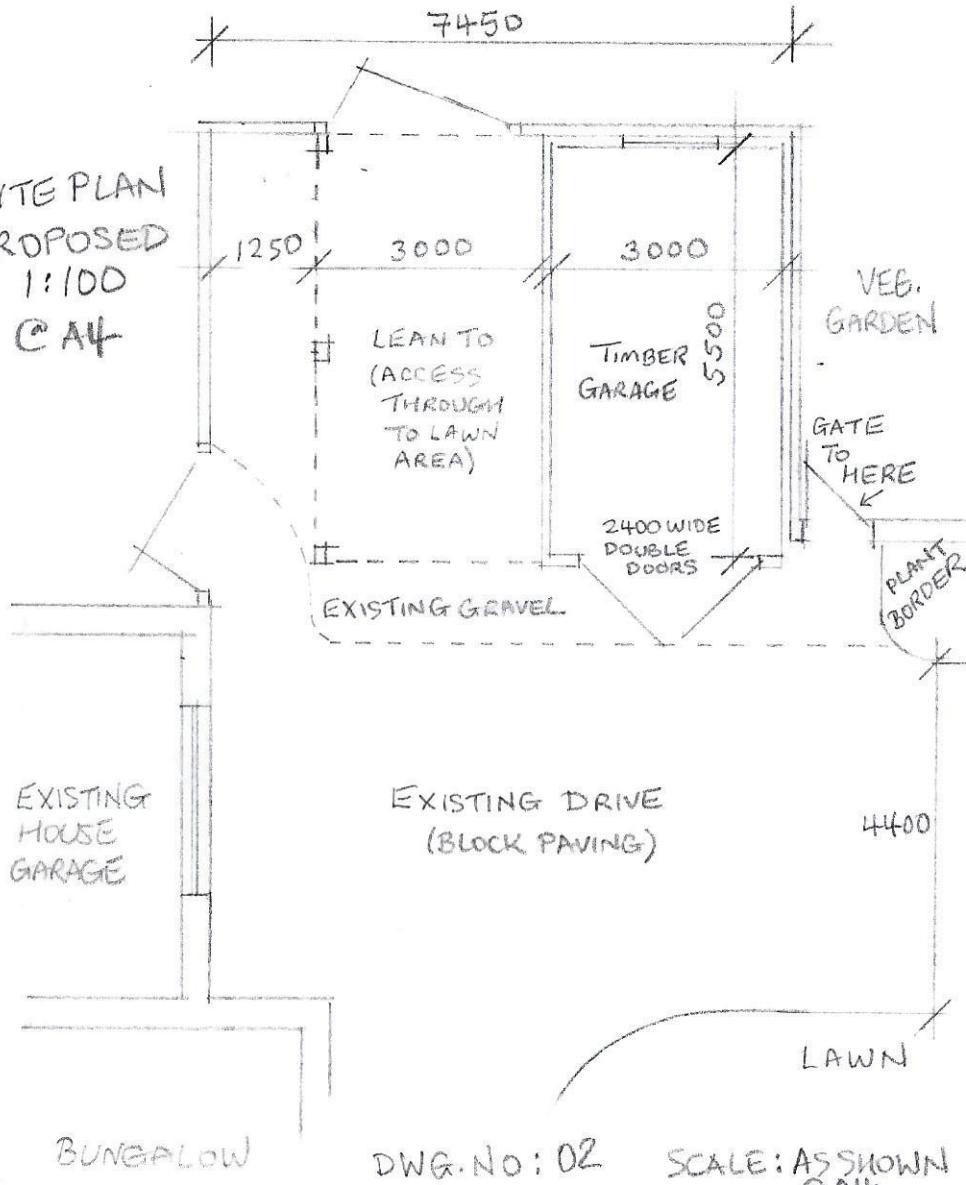

DWG. NO: 02 SCALE: AS SHOWN @ A4

PROPOSED TIMBER GARAGE & LEAN TO COVERED AREA

THE OAKS CAE DYAH LANE
OVERTON, WREXHAM LL13 0HW

PROPOSED SITE PLANS