



SITE PLAN
Scale 1:200

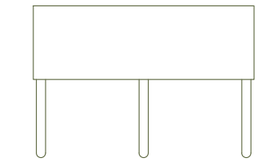

1800 x 600 x 50mm aluminium tray sign relocated and post mounted

ELEVATION TO ROAD
Scale 1:50

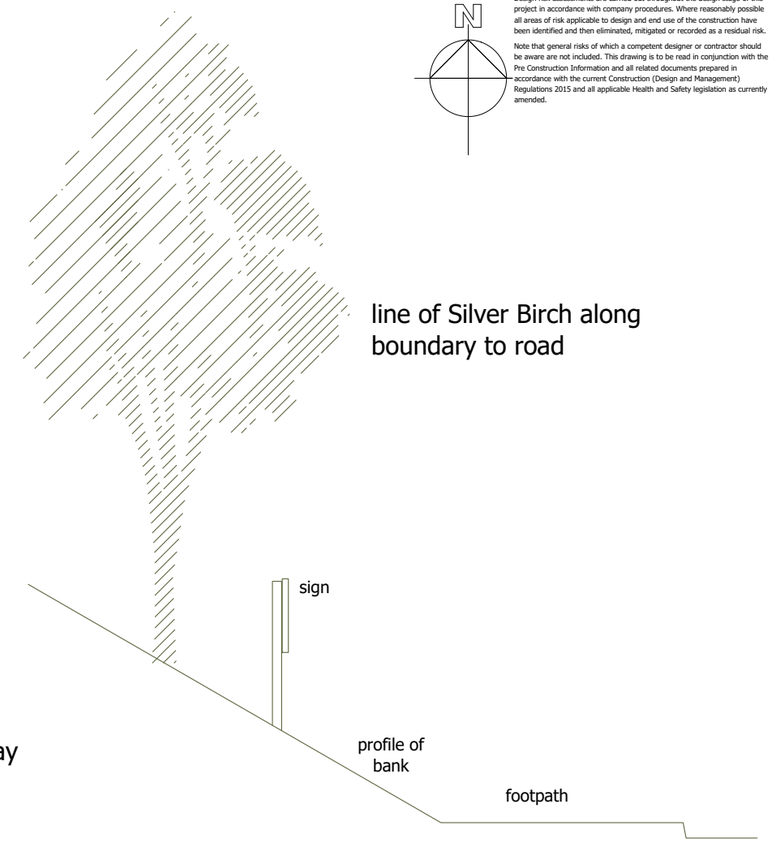

SECTION THROUGH BANK
Scale 1:50

Construction (Design & Management) Regulations 2015

Design risk assessments are carried out throughout the design stage of this project in accordance with company procedures. Where reasonably possible all areas of risk applicable to design and end use of the construction have been identified and then eliminated, mitigated or recorded as a residual risk.

Note that general risks of which a competent designer or contractor should be aware are not included. This drawing is to be read in conjunction with the Pre Construction Information and all related documents prepared in accordance with the current Construction (Design and Management) Regulations 2015 and all applicable Health and Safety legislation as currently amended.

REV	DESCRIPTION | BY | CHK | APP	DATE
P01	INITIAL ISSUE | KO'H	08.05.2025

PROJECT TITLE
PROPOSED SIGNAGE
UNIT 4 CHESNEY COURT, WREXHAM

CLIENT
HUGHES:O'HANLON LIMITED

DRAWING TITLE
PROPOSED SITE PLAN & SIGN DETAILS

DATE	SCALE @ A3	DRAWN	CHECKED	APPROVED
08.05.25	As Shown	KO'H	-	-

DO NOT SCALE Any discrepancy or query concerning this drawing should be referred to the Architect

PROJECT No | DRAWING No (PROJECT-ORIGINATOR-FUNCTION-SPATIAL-FORM-DISCIPLINE-NUMBER) | REV
HH-HOH-XX-EX-DR-A-9002 | P01

HUGHES:O'HANLON architects
www.hugheshanlon.co.uk
Tel: 01978 510178

Copyright © Hughes O'Hanlon Limited
Registered Office: MGP, High Street, Gresford. LL12 8RF Reg. Co. No. 14943386