



East Elevation as Proposed.

Scale 1-100.

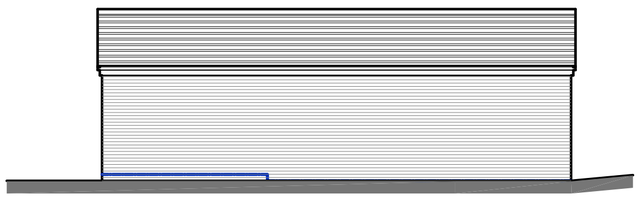


West Elevation as Proposed.

Scale 1-100.

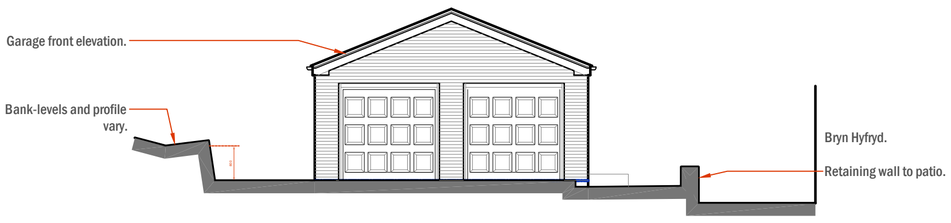

South Elevation as Proposed.

Scale 1-100.

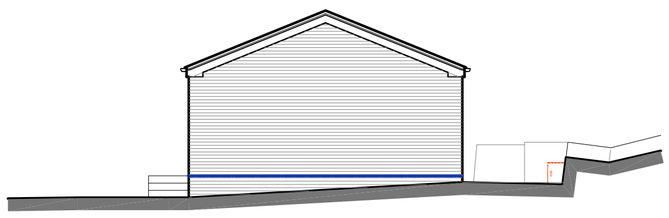


North Elevation as Proposed.

Scale 1-100.

North.
Approx. direction of North.

Youth Club Building

The Prairie.

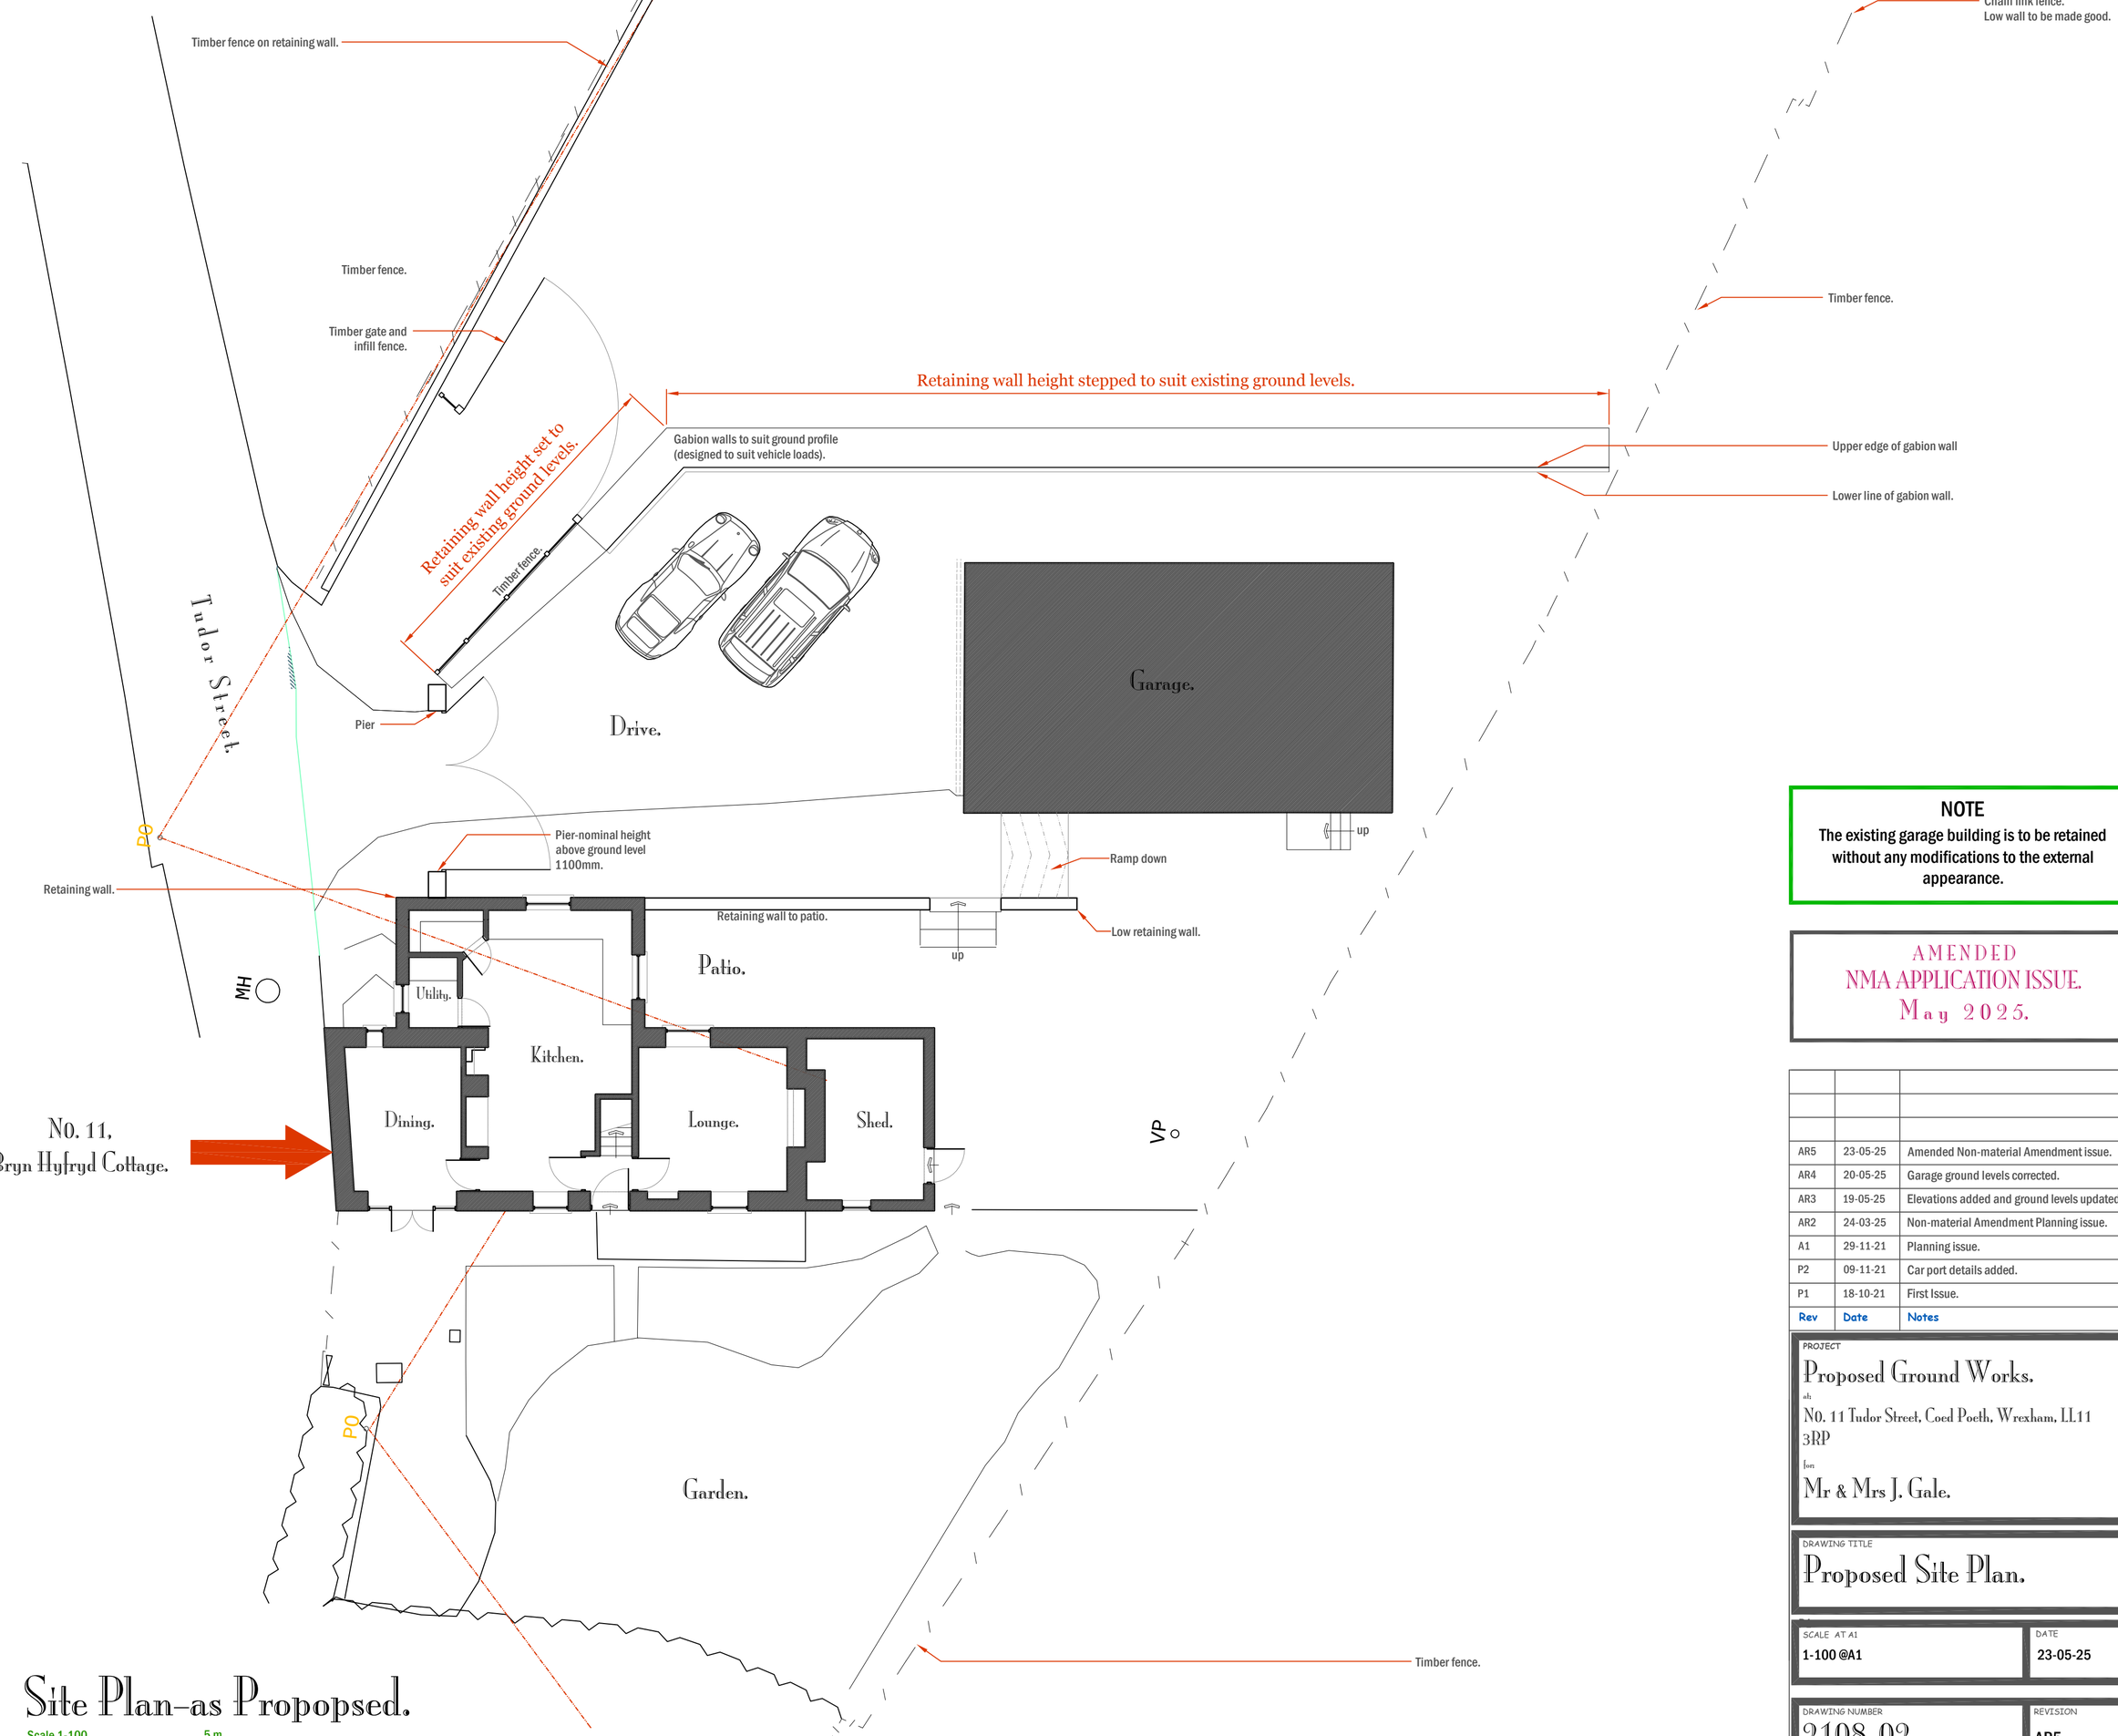

Site Plan–as Propopsed.

Scale 1-100. 5 m.

NOTE
The existing garage building is to be retained without any modifications to the external appearance.

AMENDED
NMA APPLICATION ISSUE.
May 2025.

Rev	Date	Notes
AR5	23-05-25	Amended Non-material Amendment issue.
AR4	20-05-25	Garage ground levels corrected.
AR3	19-05-25	Elevations added and ground levels updated.
AR2	24-03-25	Non-material Amendment Planning issue.
A1	29-11-21	Planning issue.
P2	09-11-21	Car port details added.
P1	18-10-21	First Issue.

PROJECT
Proposed Ground Works.
at
No. 11 Tudor Street, Coed Poeth, Wrexham, LL11 3RP
for
Mr & Mrs J. Gale.

DRAWING TITLE
Proposed Site Plan.

SCALE AT A1: 1-100 @A1
DATE: 23-05-25

DRAWING NUMBER: 2108–02
REVISION: AR5