
Construction (Design & Management) Regulations 2015

Design risk assessments are carried out throughout the design stage of this project in accordance with company procedures. Where reasonably possible all areas of risk applicable to design and end use of the construction have been identified and then eliminated, mitigated or recorded as a residual risk.

Note that general risks of which a competent designer or contractor should be aware are not included. This drawing is to be read in conjunction with the Pre Construction Information and all related documents prepared in accordance with the current Construction (Design and Management) Regulations 2015 and all applicable Health and Safety legislation as currently amended.

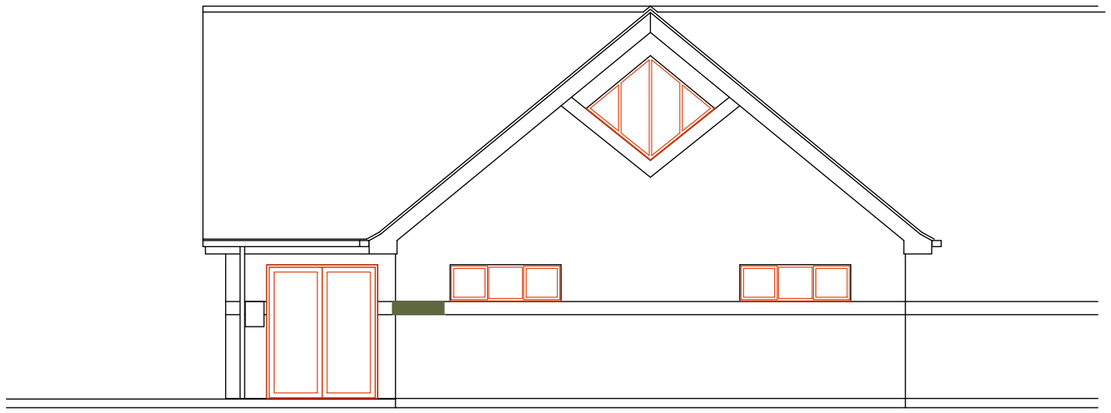

NORTH ELEVATION
Scale 1:100

HOH high level sign to gable,
900 x 1125mm, on foamboard.



HOH eye level sign to be existing aluminium tray, powder coated, with flat vinyl graphics applied to face, size, 450 x 225 x 50mm.
225 x 50mm box sign, colour matched to sign, to extend along elevation and wrap around corner.

EAST ELEVATION
Scale 1:100

P02	AMENDED PROPOSALS | KOH	13.05.2025
P01	INITIAL ISSUE | KOH	08.05.2025
REV	DESCRIPTION | BY | CHK | APP	DATE

PROJECT TITLE

PROPOSED SIGNAGE
UNIT 4 CHESNEY COURT, WREXHAM

CLIENT

HUGHES:O'HANLON LIMITED

DRAWING TITLE

PROPOSED ELEVATIONS

DATE	SCALE @ A3	DRAWN	CHECKED	APPROVED
08.05.25	As Shown	KO'H	-	-

DO NOT SCALE Any discrepancy or query concerning this drawing should be referred to the Architect

PROJECT No | DRAWING No
PROJECT-ORIGINATOR-FUNCTION-SPATIAL-FORM-DISCIPLINE-NUMBER | REV

HH-HOH-XX-EX-DR-A-9003 **P02**

HUGHES:O'HANLON architects
www.hugheshanlon.co.uk
Tel: 01978 510178

Copyright © Hughes O'Hanlon Limited
Registered Office: MGP, High Street, Gresford. LL12 8RF. Reg. Co. No. 14943386