
Contractors are not to scale dimensions from this drawing.

Rev	Description	By	Date
P1	Initial Issue	LM	21.05.24
P2	Area Changes	LM	03.02.25
P3	Planning Issue	LM	10.04.25

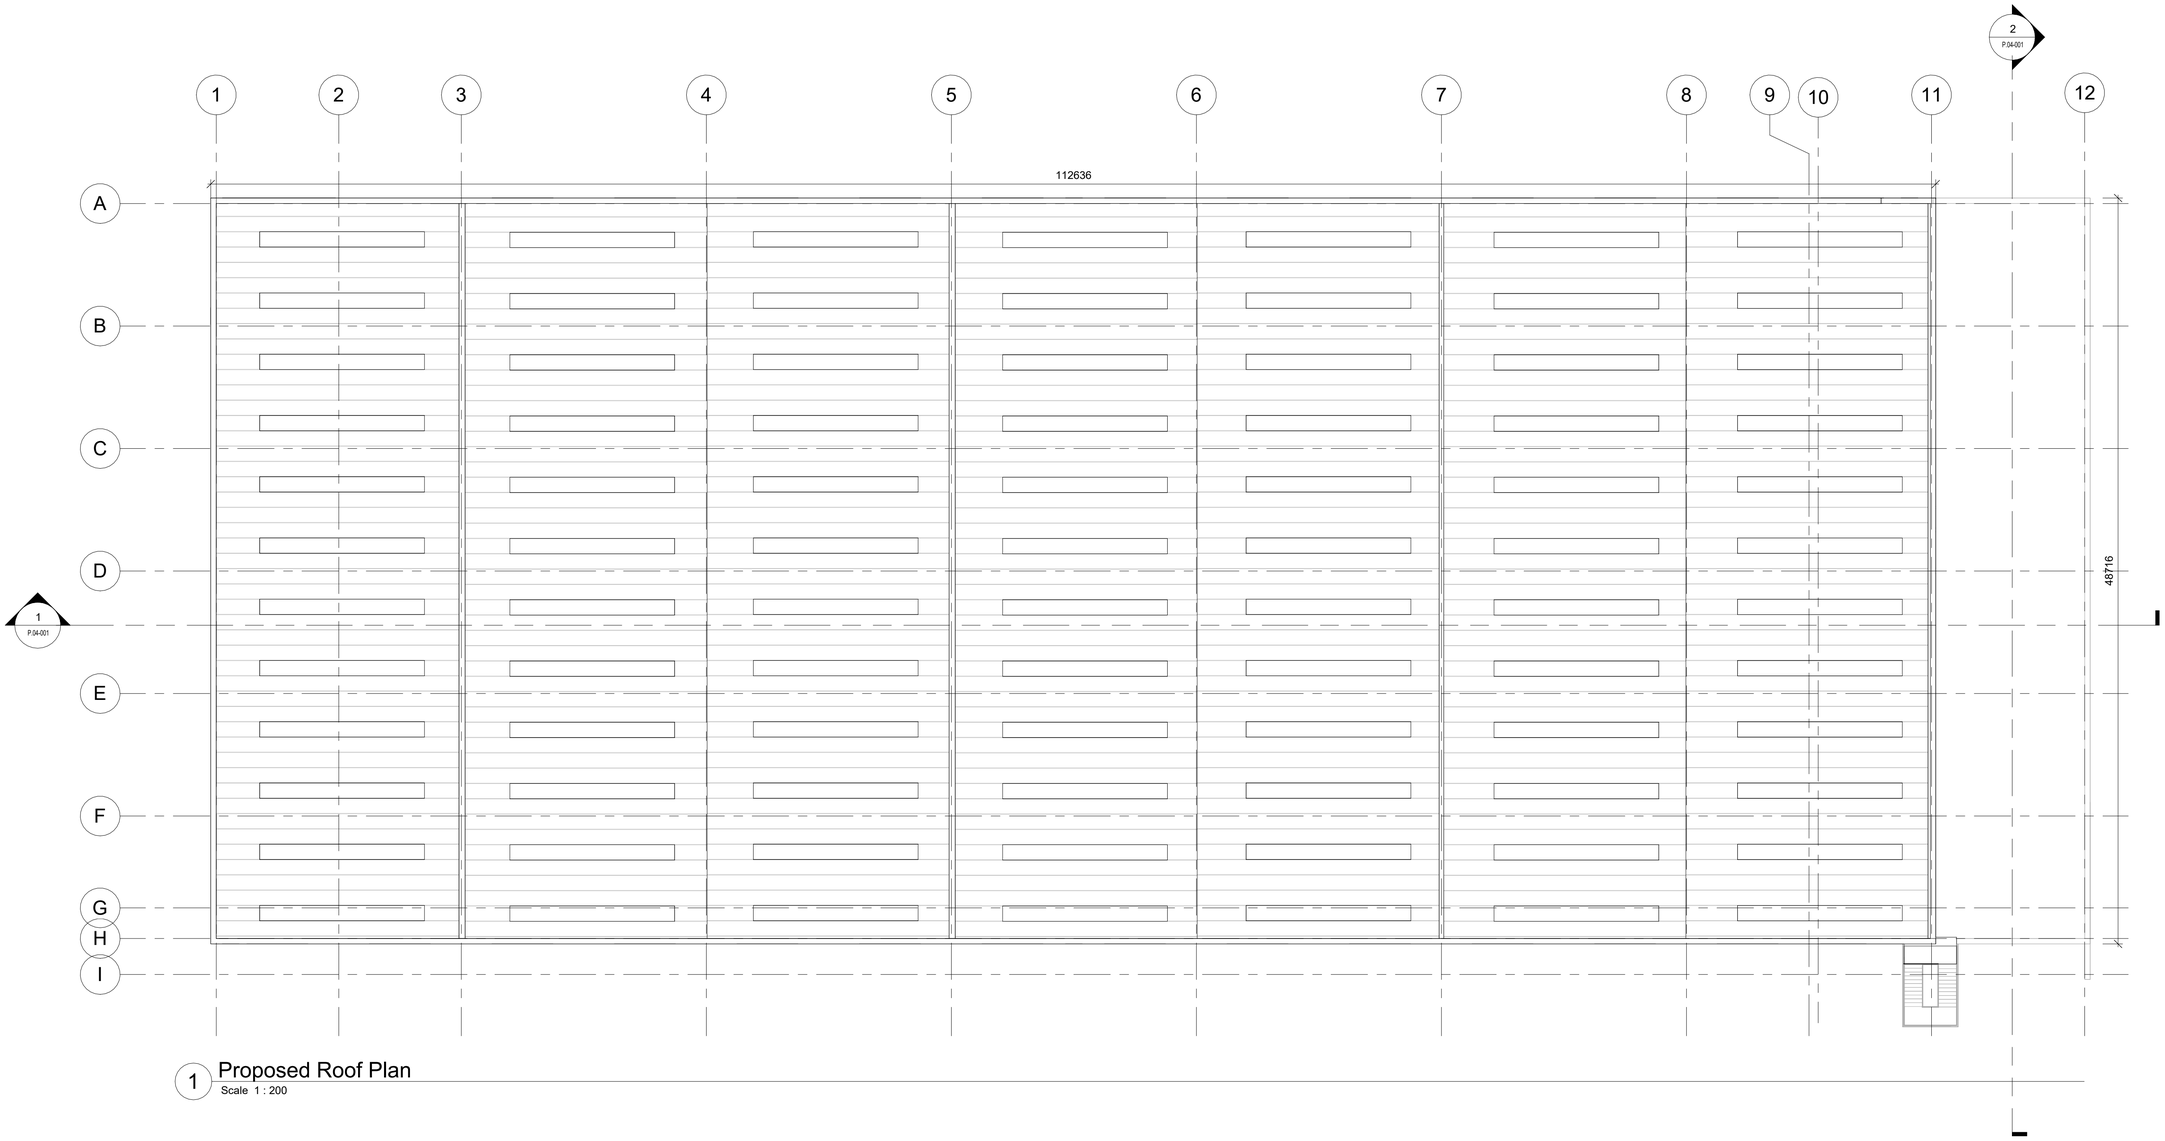

1 Proposed Roof Plan
Scale 1 : 200

Modern City Architecture & Urbanism

Avenue HQ
17 Mann Island
Liverpool
L3 1BP

t: 0161 974 7203
e: info@mcau.co.uk
www.mcau.co.uk

Client
FIREM

Project
The Oaks, HIAB

Description
Proposed Roof Plan

Status
Stage 3 Planning

Drawn By
LM

Job Number
1256-MCAU

Scale
1 : 200

Date
May 24

Drawing Number
P.03-0R-001

Revision
P3

Copyright Modern City Architecture & Urbanism Ltd