
	Description	By	Date
P10	Planning Issue	LM	20.05.25

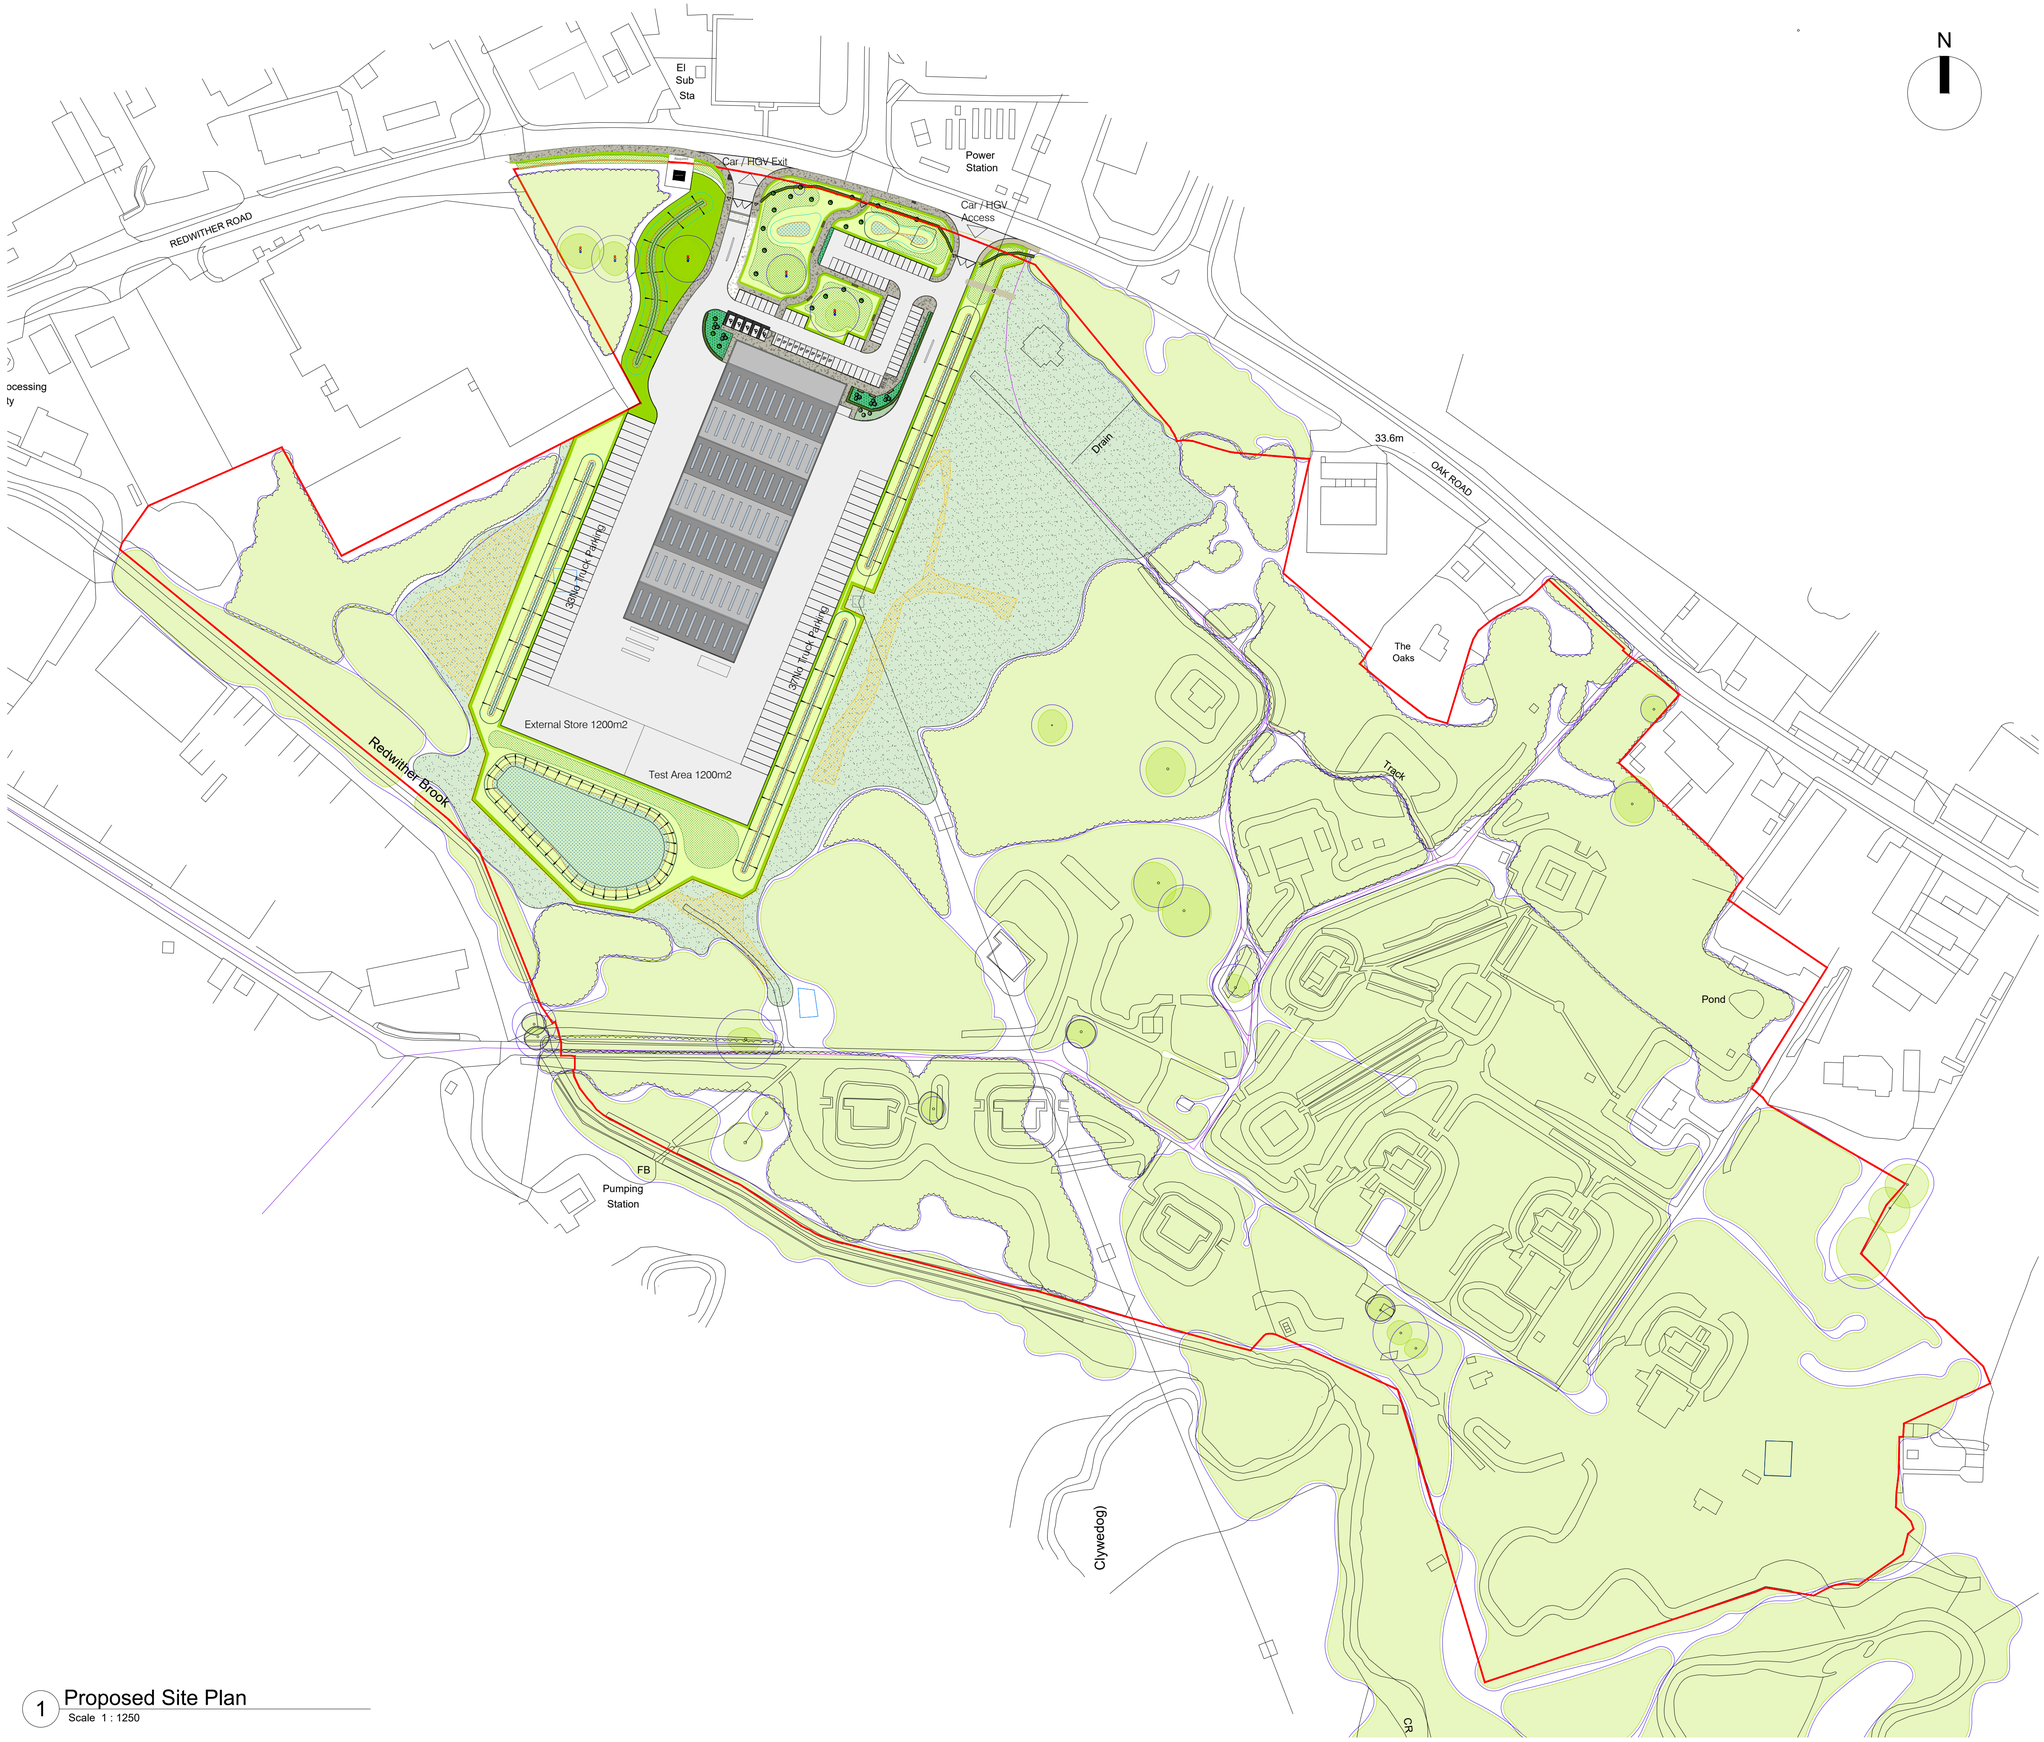

1 Proposed Site Plan
Scale 1 : 1250

FI Ownership

Parking Spaces - 82

0 10 20 40 60m
Scale 1:1250

Modern City Architecture & Urbanism

Avenue HQ
17 Mann Island
Liverpool
L3 1BP

t: 0161 974 7203
e: info@mcau.co.uk
www.mcau.co.uk

Client
F.I Real Estate Management

Project
The Oaks
Wrexham

Description
Proposed Site Plan

Status		Drawn By
Stage 3		PJ
Job Number	Scale	Date
1256-MCAU	1:1250@A1	Mar 24
Drawing Number		Revision
P.02-00-001		P10

Copyright Modern City Architecture & Urbanism Ltd