
SCALE METRES


0 1 2 3 4 5




FRONT ELEVATION - PLOT 1

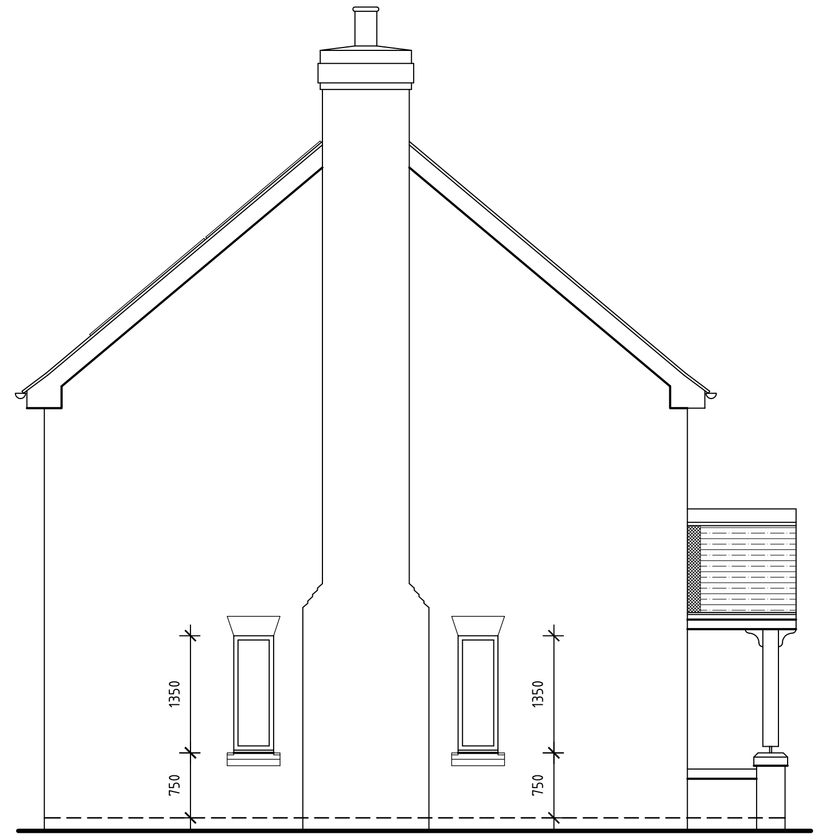

SIDE ELEVATION - PLOT 1

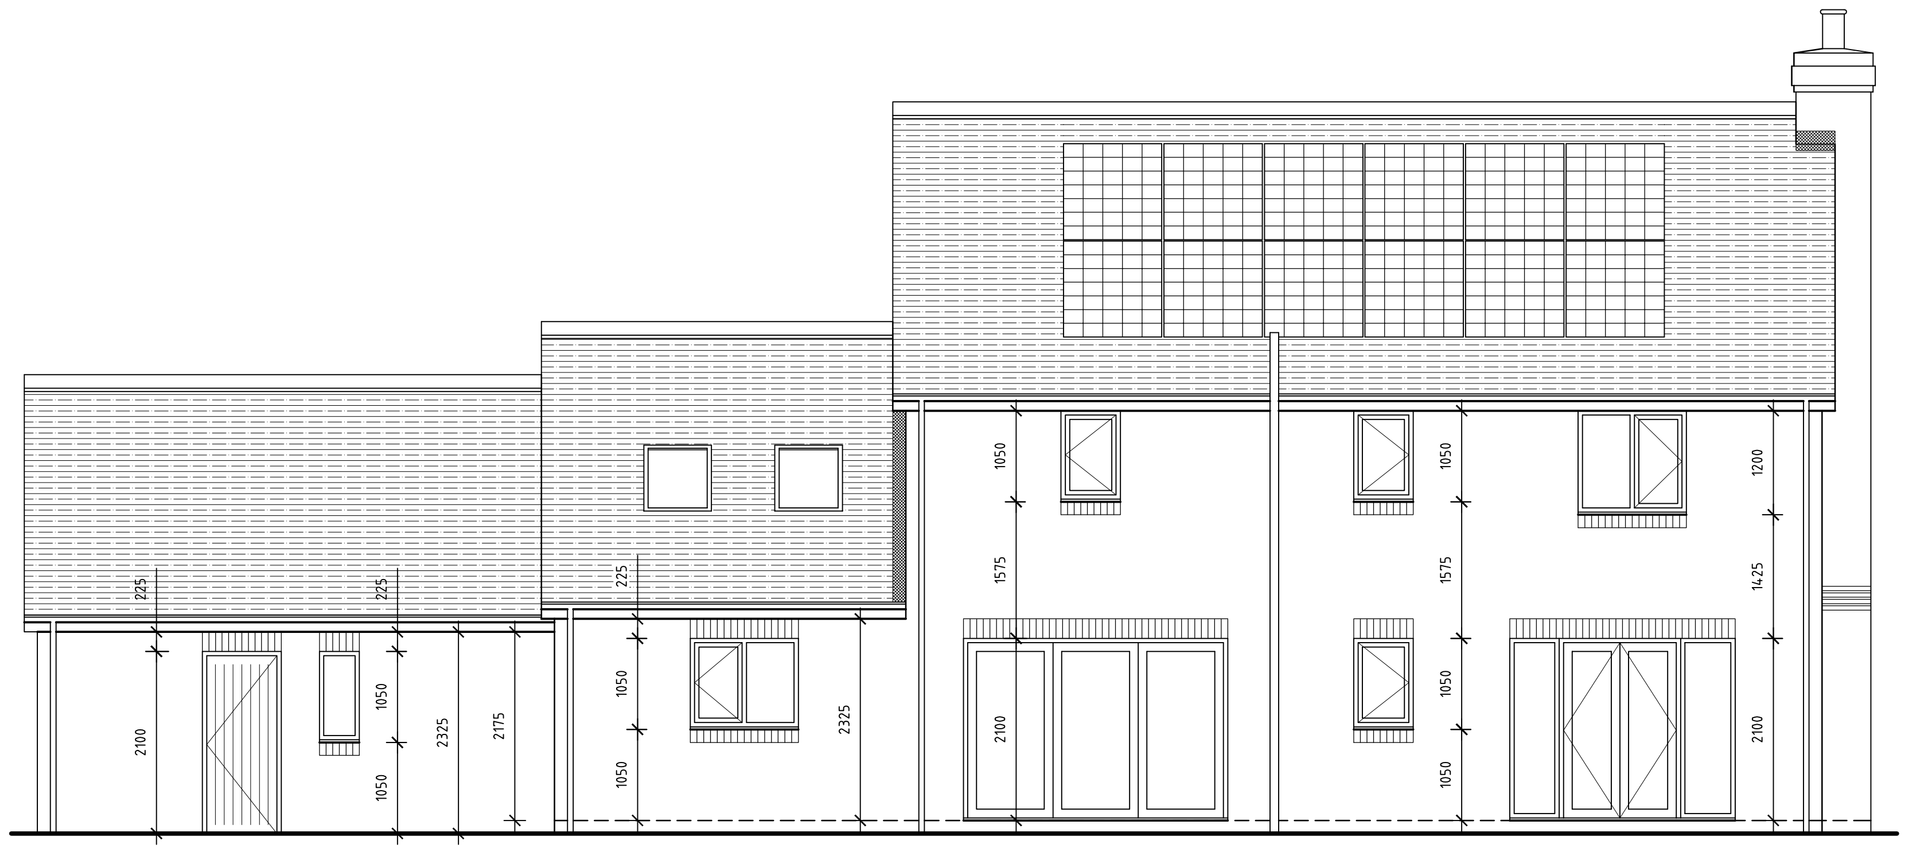

REAR ELEVATION - PLOT 1

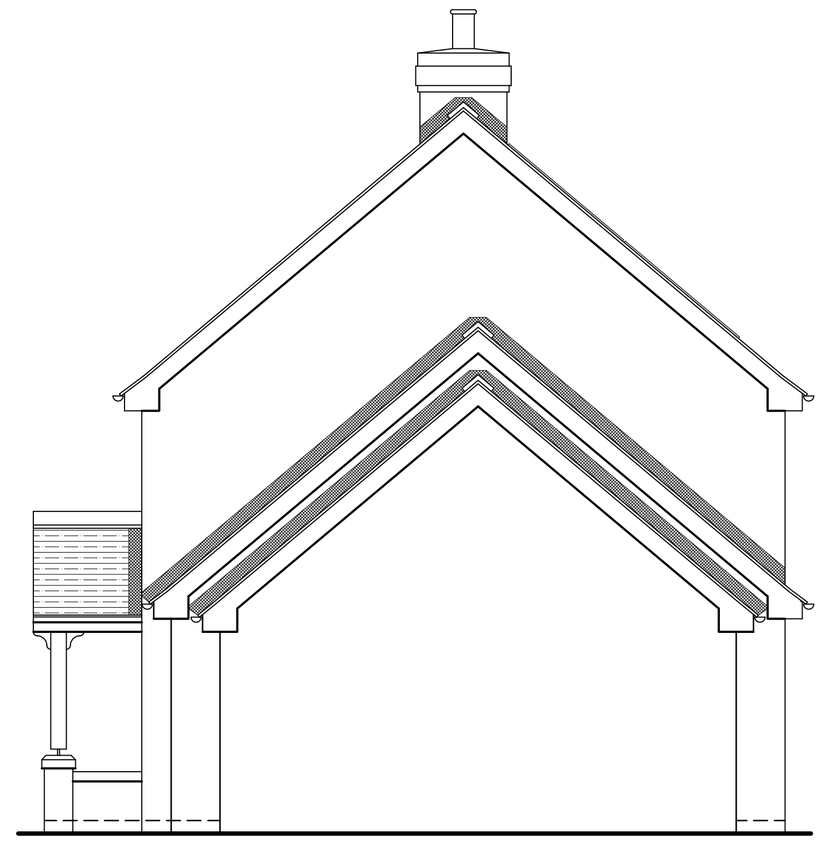

SIDE ELEVATION - PLOT 1

NEVILLE PICKARD
ARCHITECTURAL DESIGN CONSULTANT

35 Oaklands Drive . Bebington . Wirral CH63 7NB
Tel : 07912 874335
Email : c.a.designs@hotmail.co.uk

PROJECT

ERECTION OF
2No. DETACHED DWELLINGS

LAND TO REAR OF
1 CHURCH VIEW,
WORTHENBURY, WREXHAM.

DRAWING

PLOT - 1

PROPOSED ELEVATIONS

DWG No	SCALE	REV
03	1:50	A

PROJECT NUMBER	2020-25