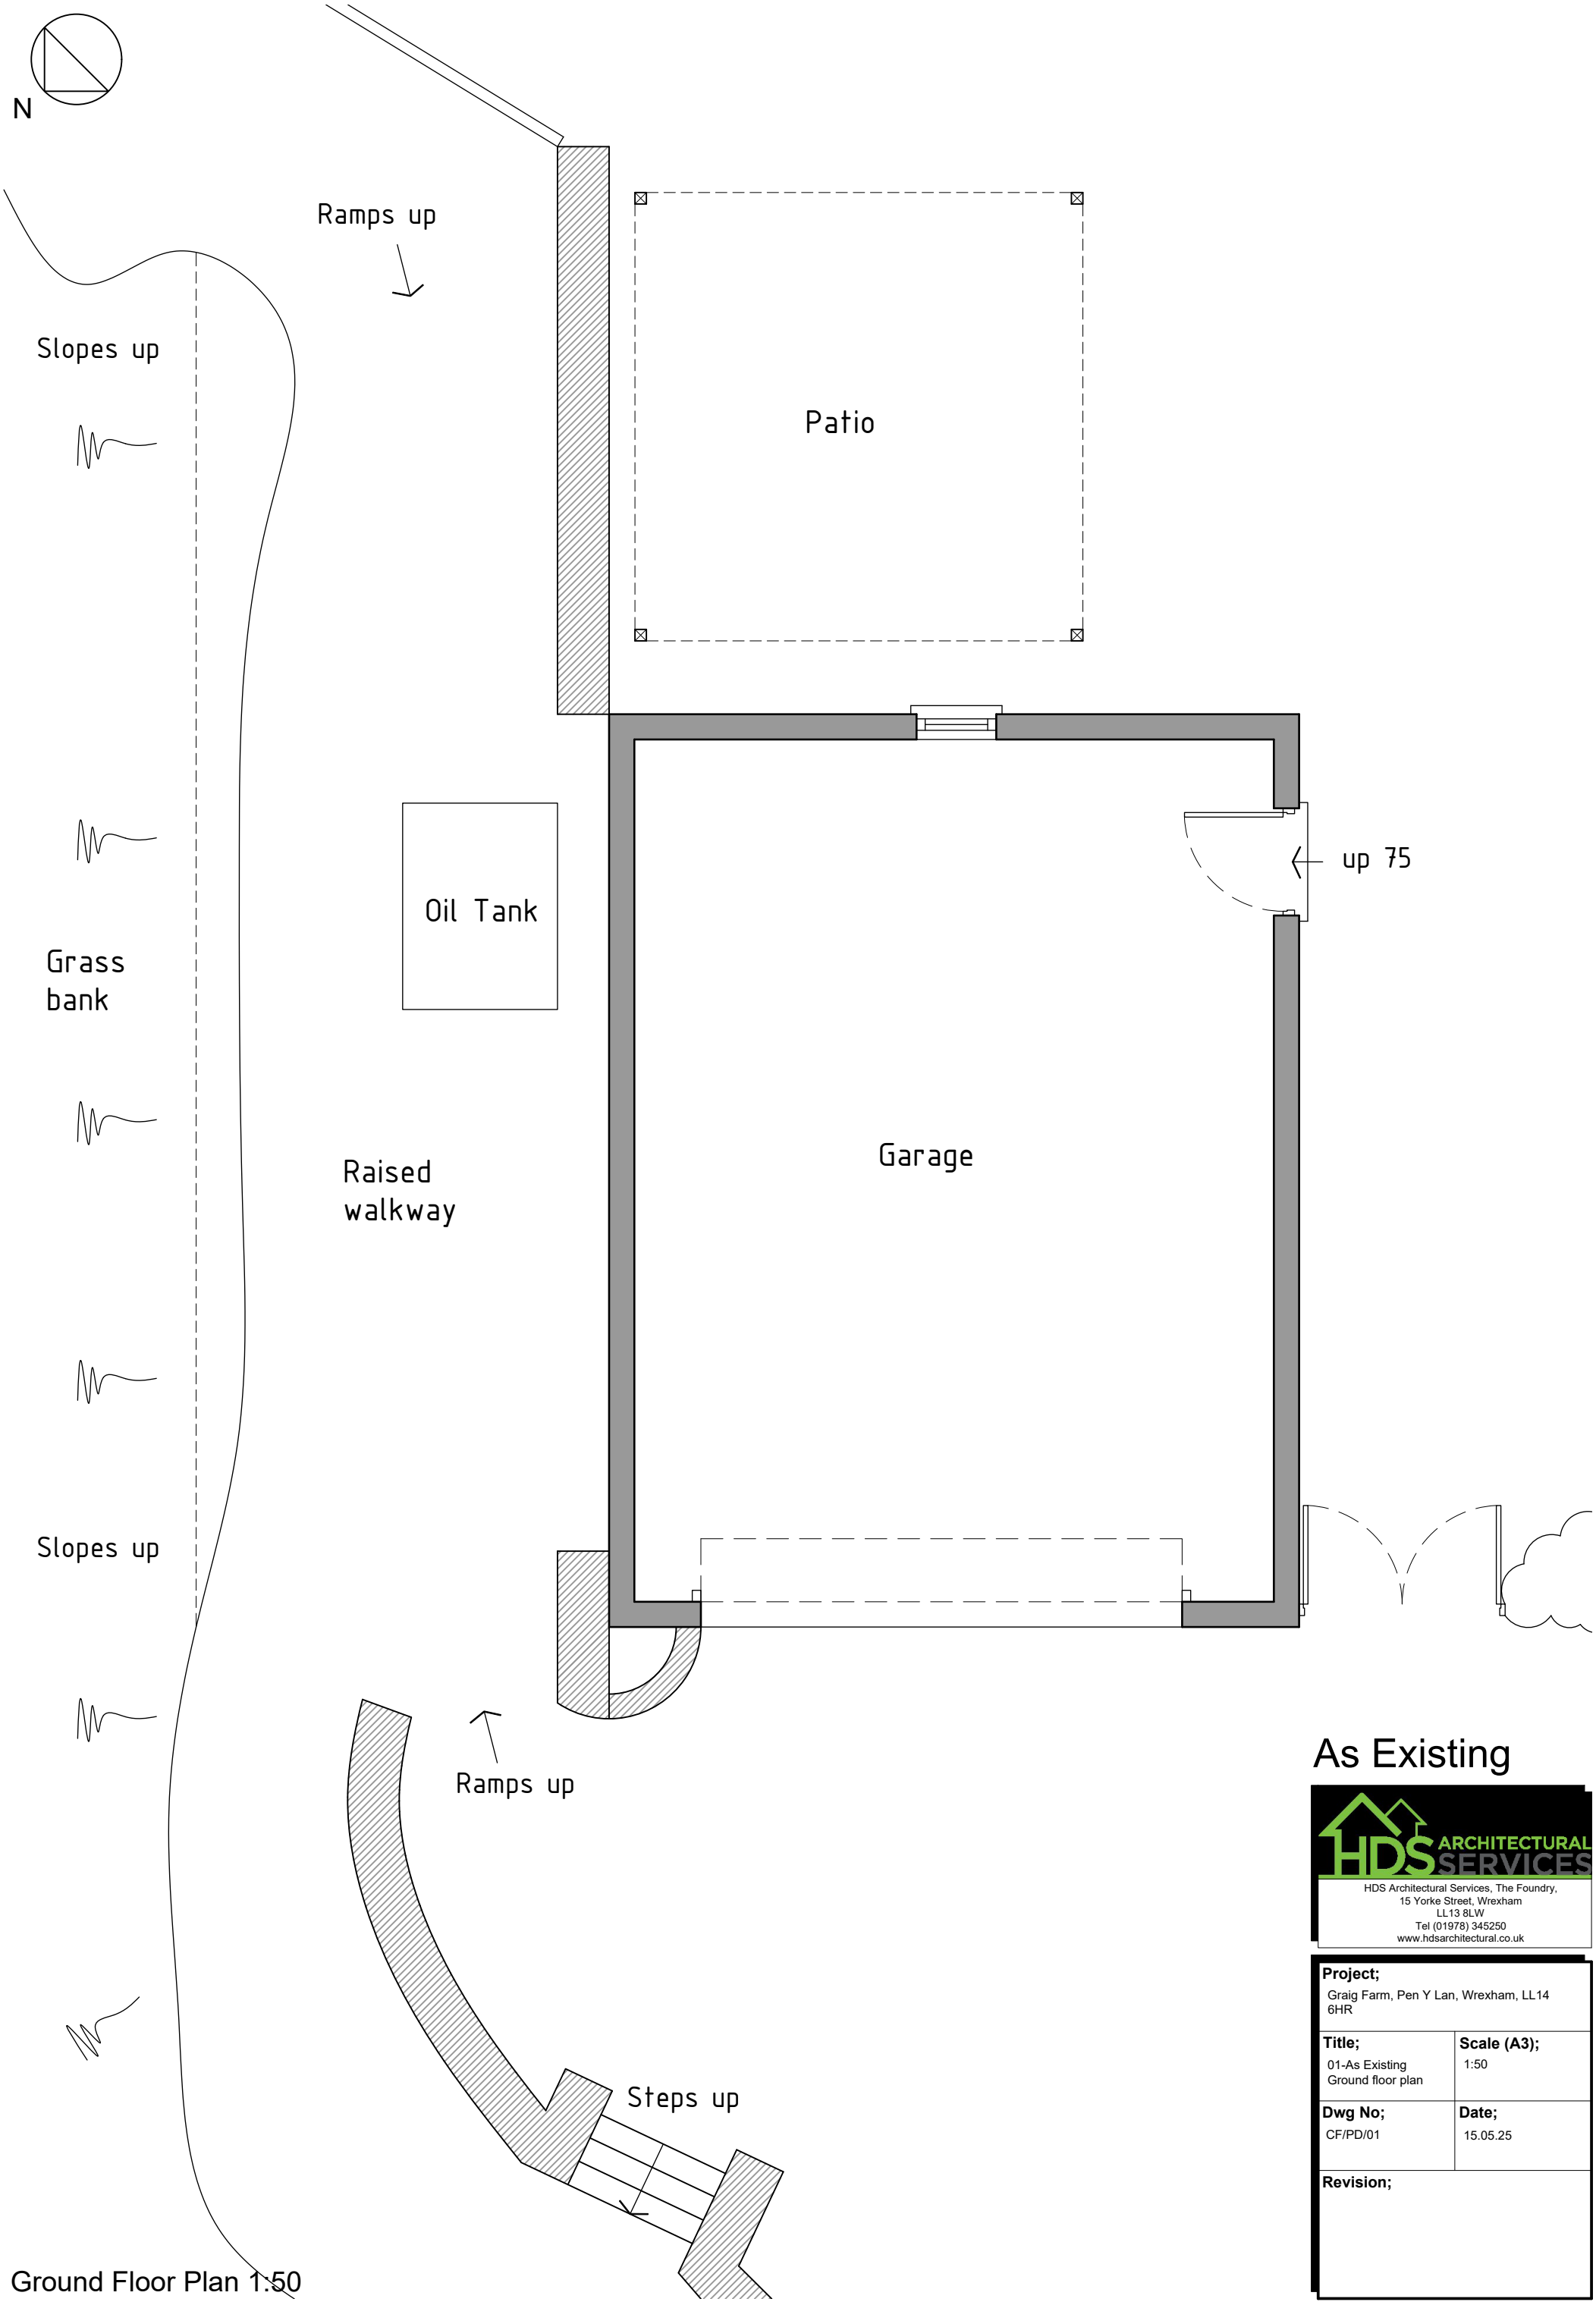


Ground Floor Plan 1:50

As Existing

HDS ARCHITECTURAL SERVICES
HDS Architectural Services, The Foundry,
15 Yorke Street, Wrexham
LL13 8LW
Tel (01978) 345250
www.hdsarchitectural.co.uk

Project;
Graig Farm, Pen Y Lan, Wrexham, LL14 6HR

Title;	**Scale (A3);**
01-As Existing Ground floor plan	1:50
Dwg No;	**Date;**
CF/PD/01	15.05.25

Revision;