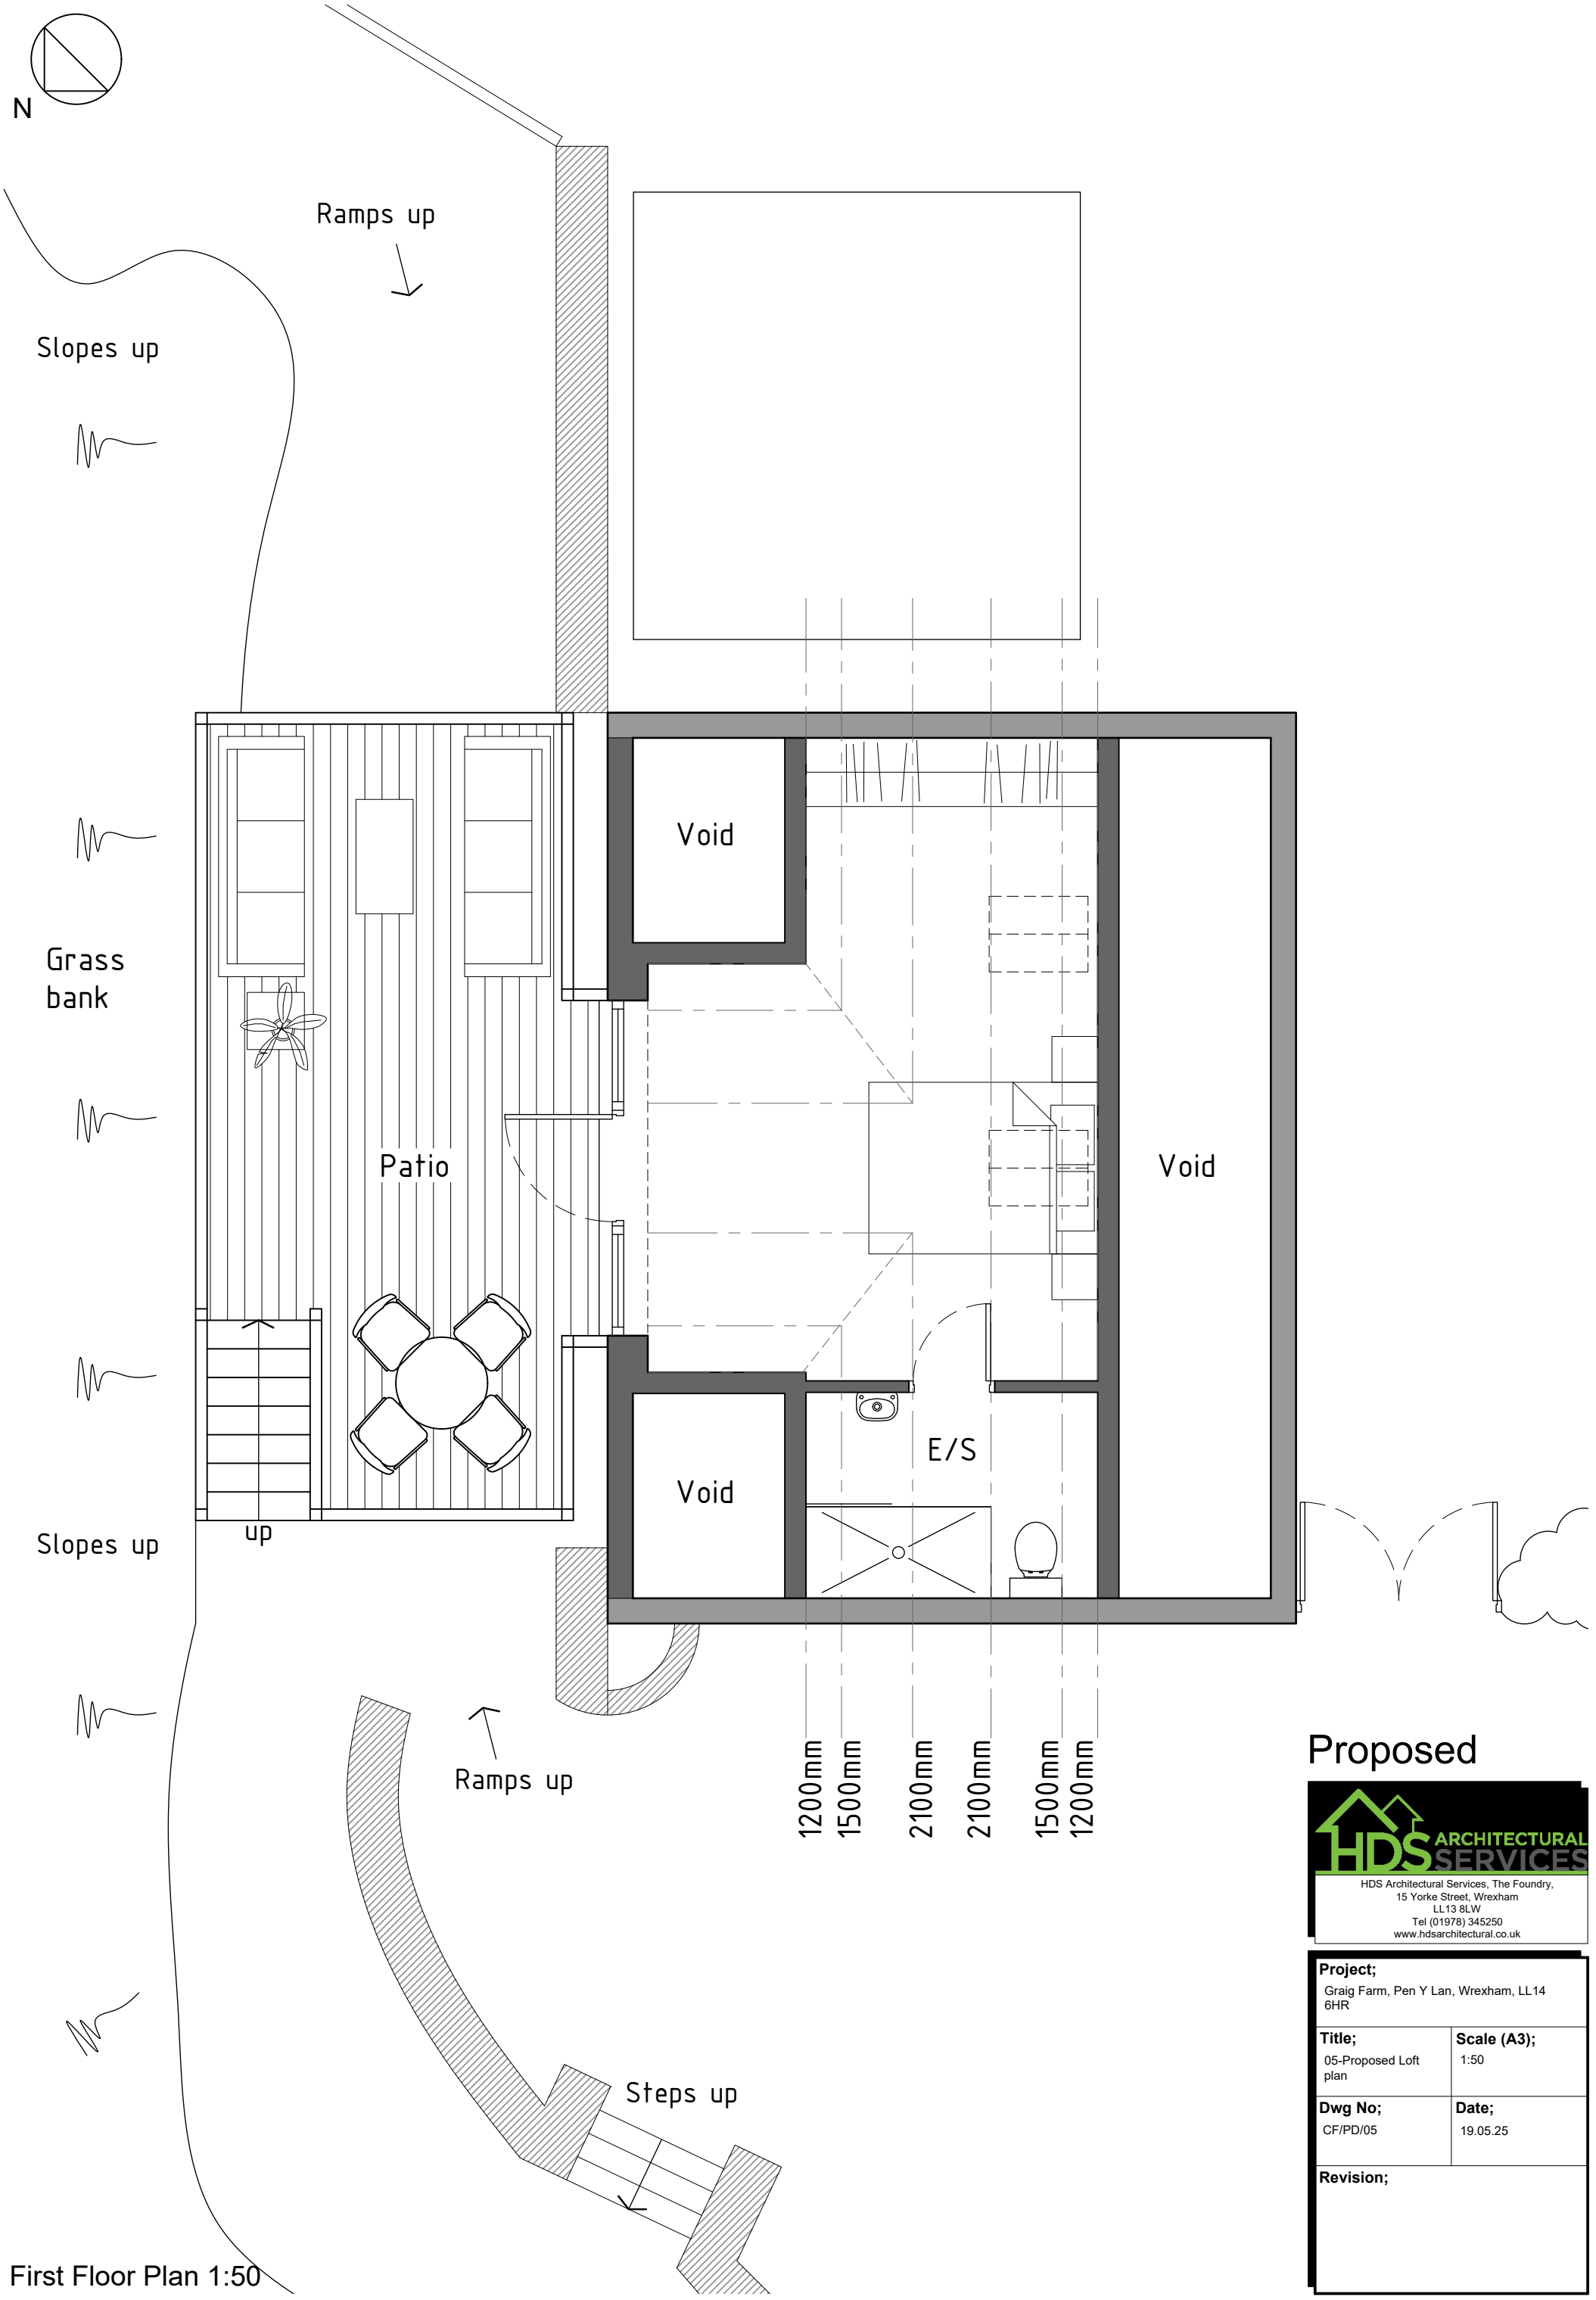


First Floor Plan 1:50

Proposed

HDS ARCHITECTURAL SERVICES
HDS Architectural Services, The Foundry,
15 Yorke Street, Wrexham
LL13 8LW
Tel (01978) 345250
www.hdsarchitectural.co.uk

Project; Graig Farm, Pen Y Lan, Wrexham, LL14 6HR	
Title; 05-Proposed Loft plan	**Scale (A3);** 1:50
Dwg No; CF/PD/05	**Date;** 19.05.25
Revision;	