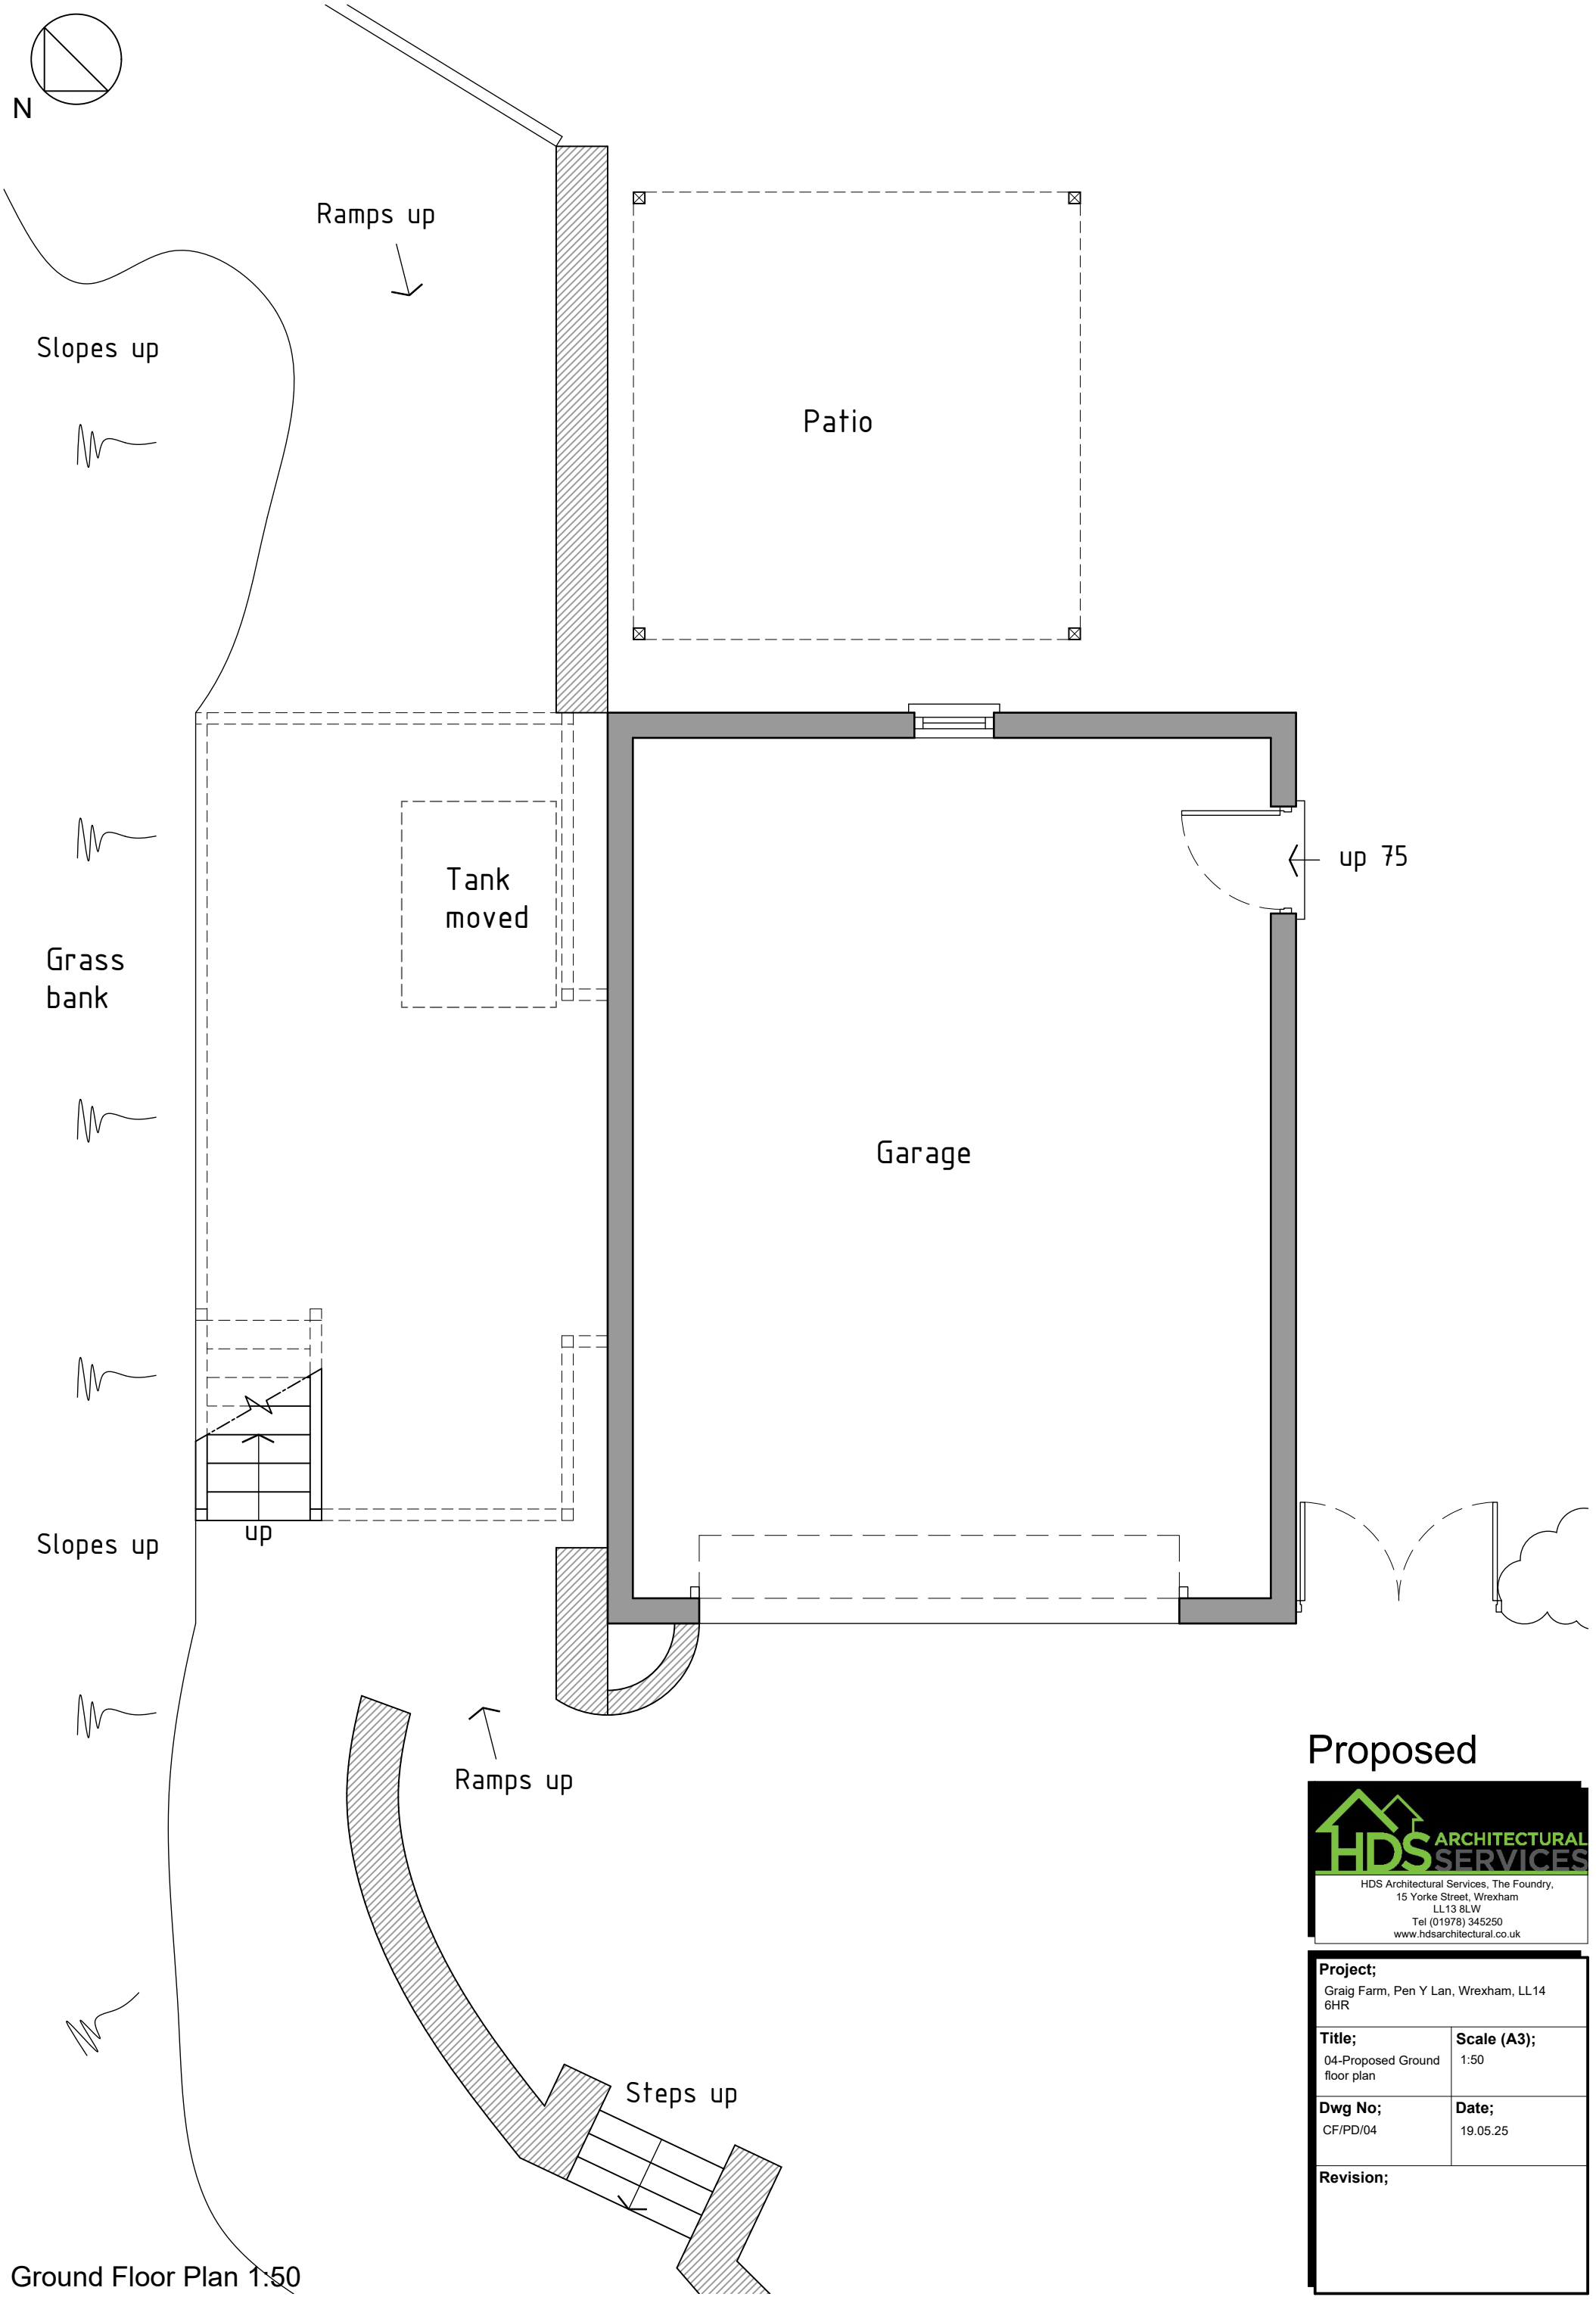



Ground Floor Plan 1:50

# Proposed

HDS ARCHITECTURAL SERVICES
HDS Architectural Services, The Foundry,
15 Yorke Street, Wrexham
LL13 8LW
Tel (01978) 345250
www.hdsarchitectural.co.uk

| | |
|---|---|
| **Project;** Graig Farm, Pen Y Lan, Wrexham, LL14 6HR | |
| **Title;** 04-Proposed Ground floor plan | **Scale (A3);** 1:50 |
| **Dwg No;** CF/PD/04 | **Date;** 19.05.25 |
| **Revision;** | |