


North

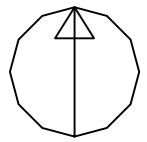

KEY

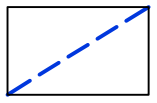

Proposed 2m high 'Echo Reflect' acoustic screening fence by First Fence Ltd. Refer to spec. sheet SPC-ACOU-002b

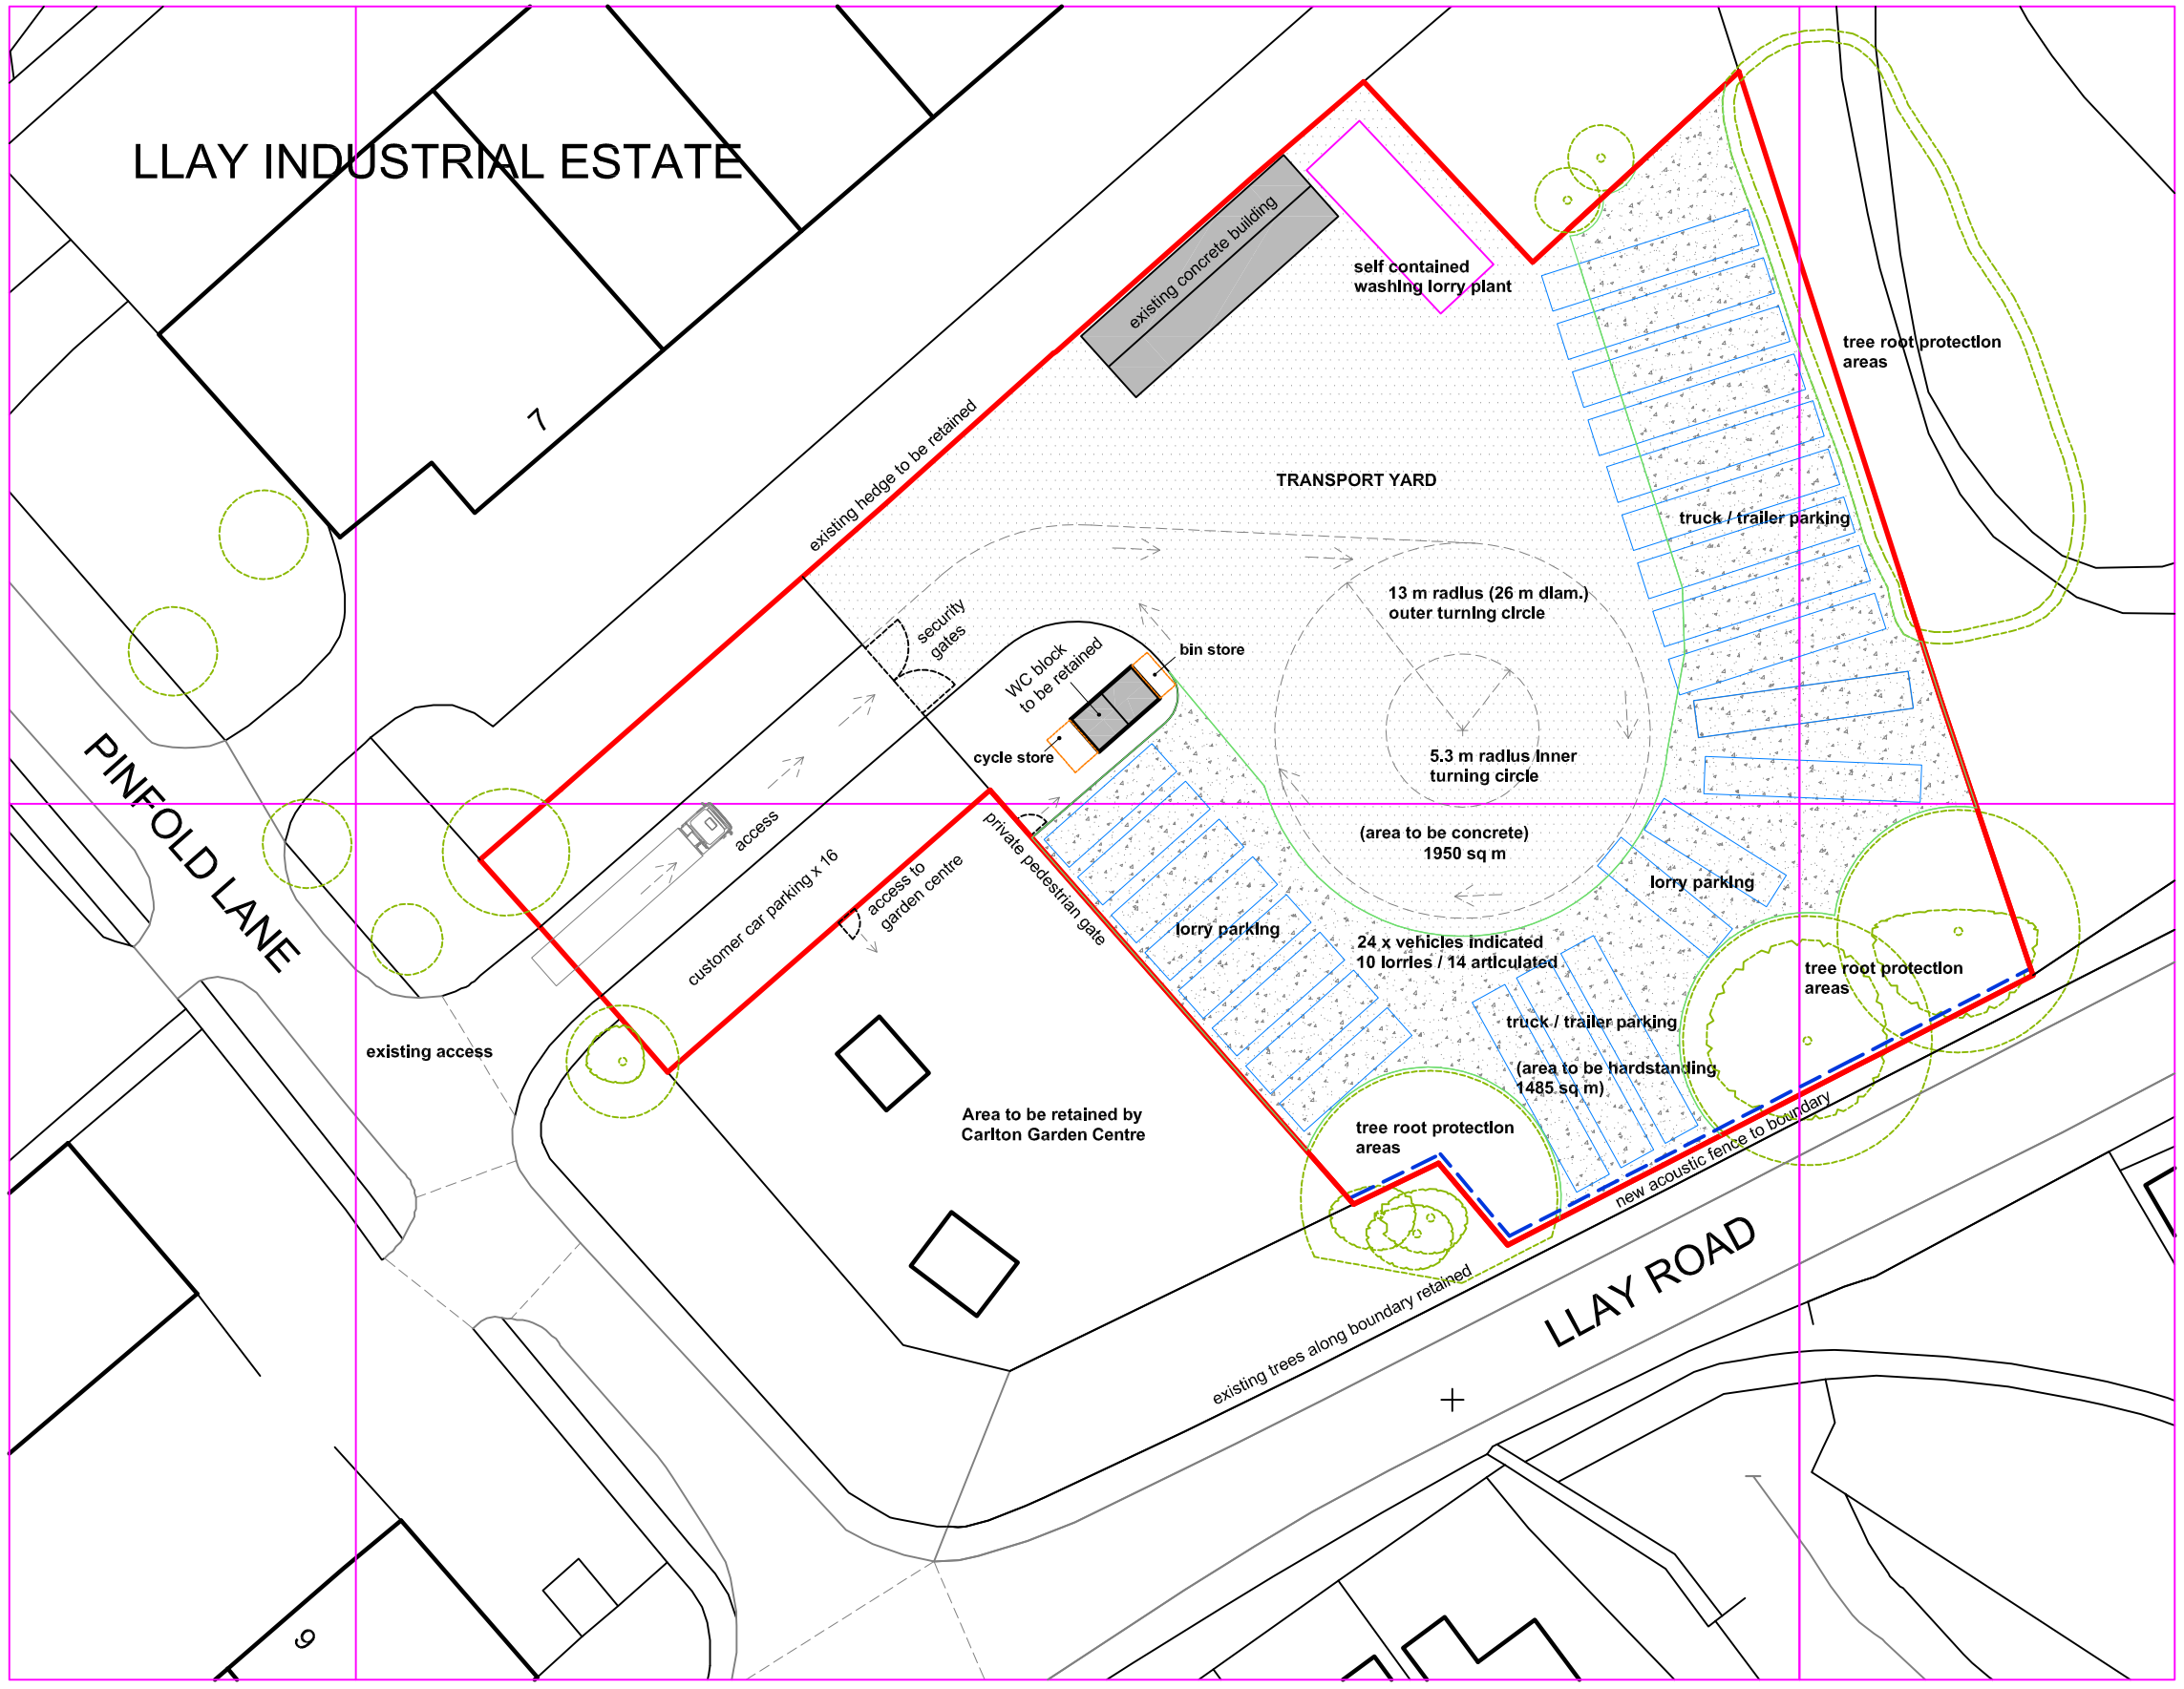

Serial number: 258956
© Crown copyright and database right 2023
Ordnance Survey licence 100048957
Reproduction in whole or in part is prohibited without the prior permission of Ordnance Survey

go2plan
Design & Planning
Tel: 07957 634478 email: jon@go2plan.co.uk

PROPOSED SITE PLAN - CLWYD TRANSPORT LTD.
CARLTON GARDEN CENTRE SITE, PINFOLD LANE
LLAY INDUSTRIAL ESTATE
LLAY, WREXHAM
LL12 0PX

10 0 10 20 30

Scale bar in metres

Dwg No. CGL 003d
Scale: 1: 500 @ A3
date: 30.05.25
drawn: jon evans