

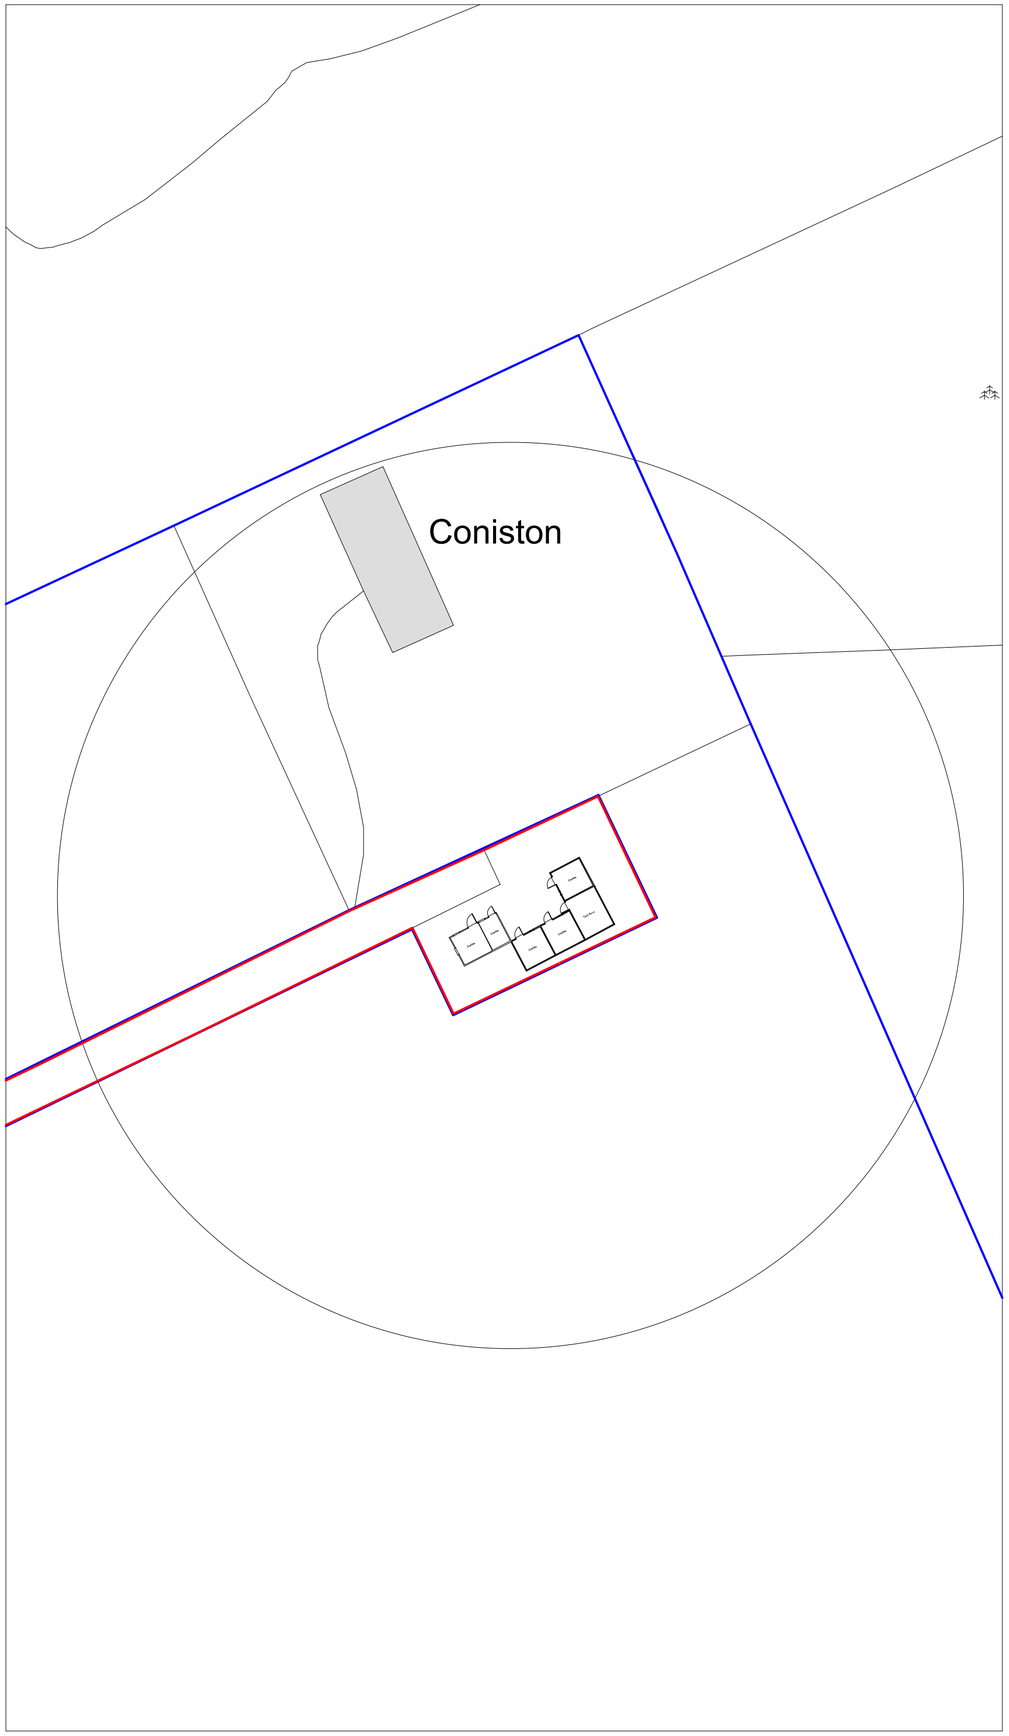


Site Plan 1:500

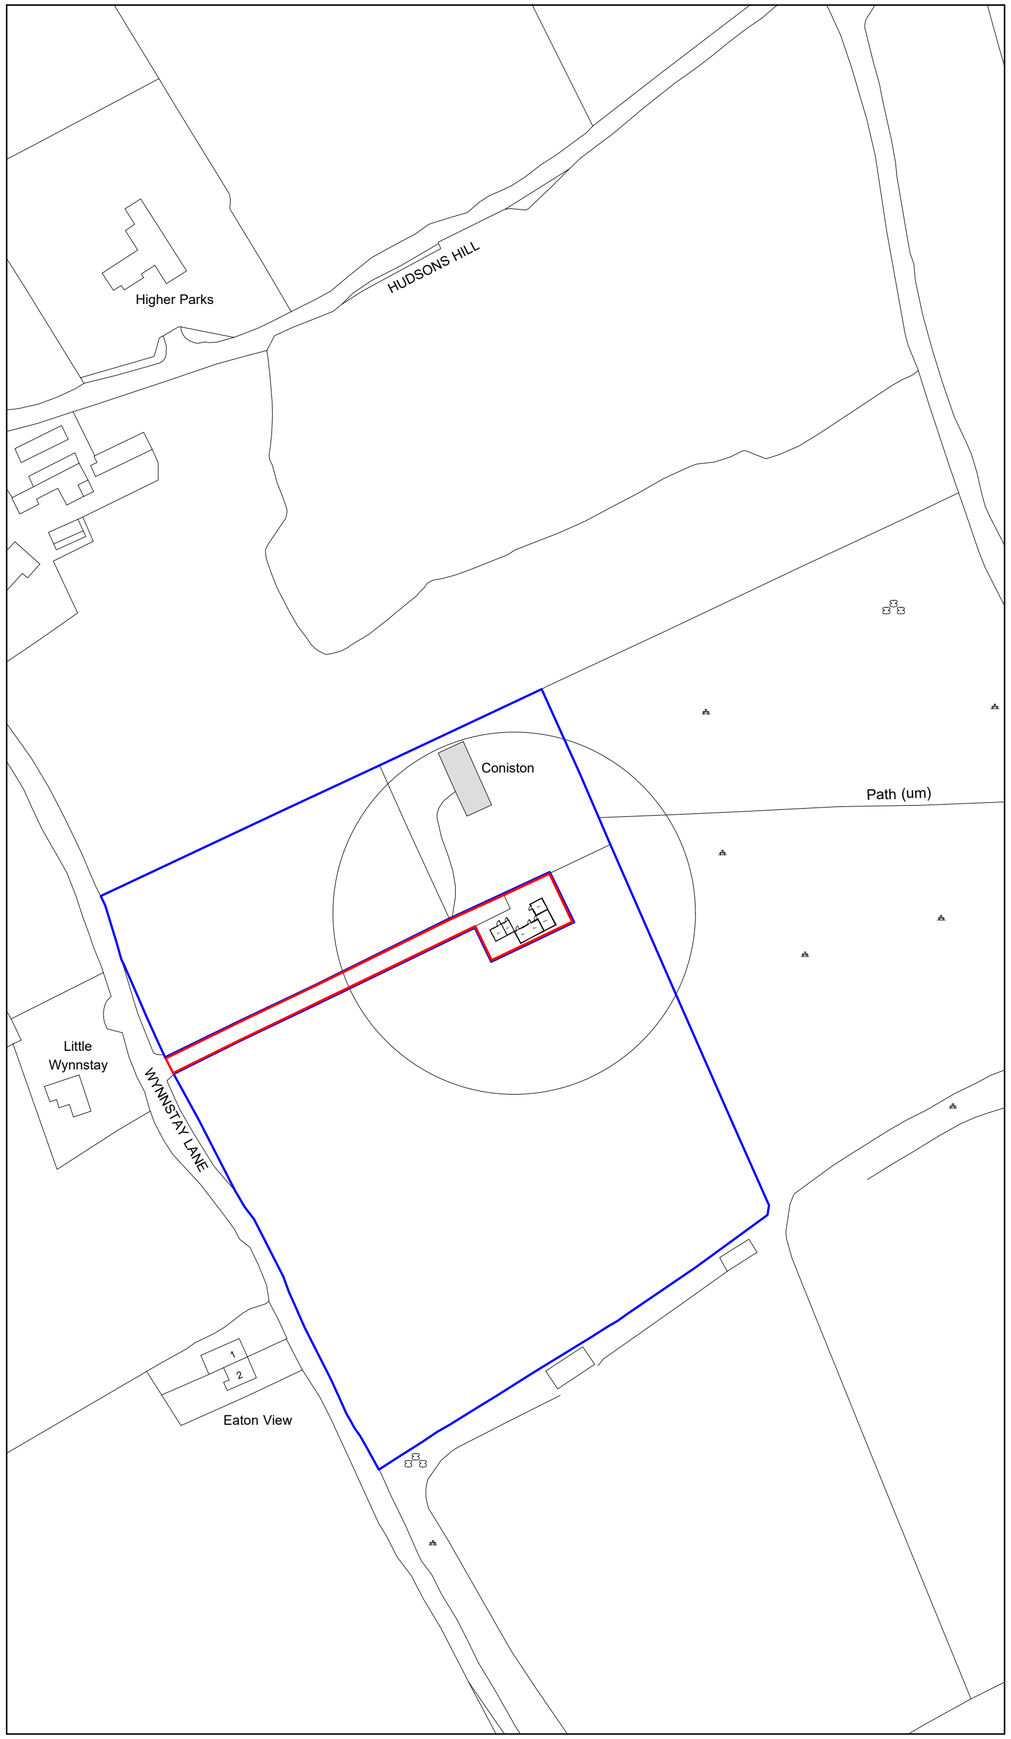

Location Plan 1:1250

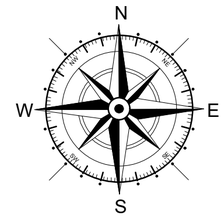

Key

- Surrounding Buildings
- Application Site
- Land Owned by Client

Rev	Date	Detail	Initial
A	11/24	Design Amendment	L F

Project: Proposed Alterations at
Coniston,
Wynstay Lane,
Marford,
Wrexham,
LL12 8YA

Title:	Scale: (A2)
Planning: Site & Location Plan	1:50 & 1:100

Drawn By:	Date:
L. Fowles	July 2024
Drawing No:	Sheet:
B182/004	1 of 1

blueprint
architectural services

partner LABC

Office 3K4,
Redwither Business Tower,
Wrexham. LL13 9XT
Tel: 01978 356500
www.blueprintarchitectural.com

© copyright all rights reserved