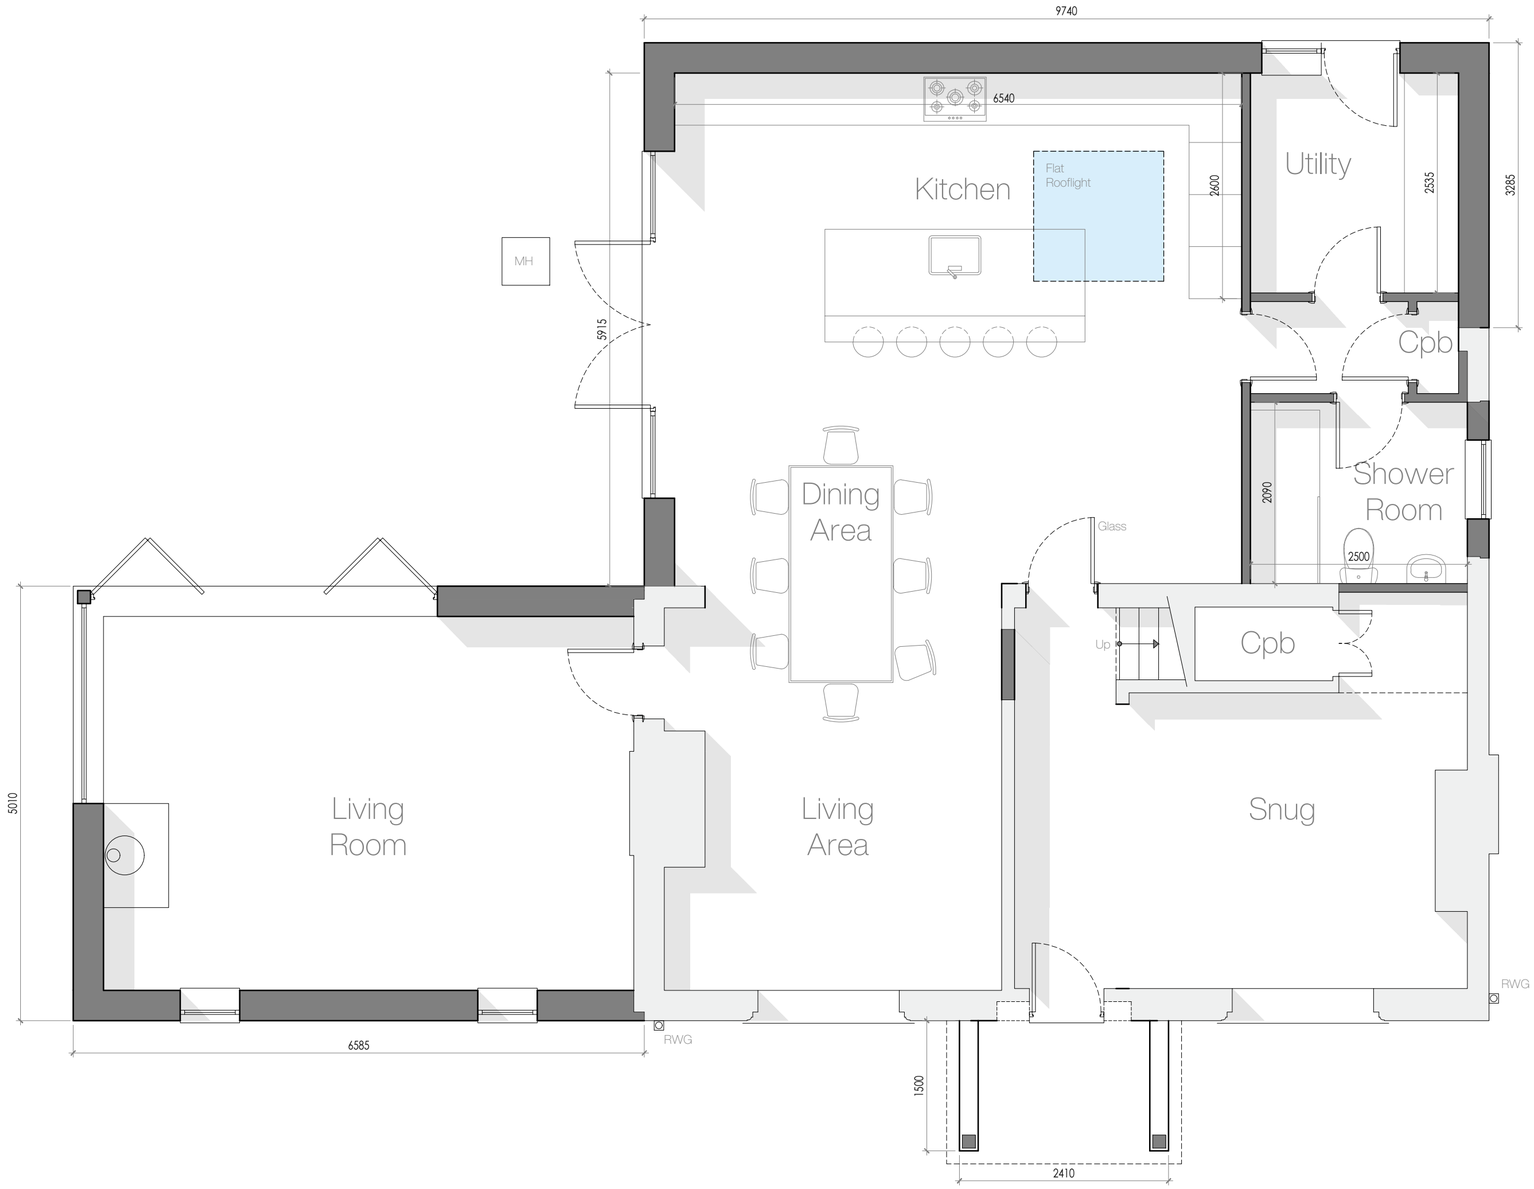


Ground Floor Plan

Scale: 1:50

The Crimbles,

Crabtree Green,

Wrexham,

LL13 0YF

Rev	Notes	Date
a	Design amends	05.2025
b	Design amends	05.2025

Proposed | Ground Floor Plan

April 2025

A2

J010.1.002

1 - 2

DO NOT SCALE FROM THIS DRAWING. ALL DIMENSIONS TO BE CONFIRMED ON SITE PRIOR TO FABRICATION BY THE CONTRACTOR. DRAWINGS TO BE READ IN CONJUNCTION WITH ANY REFERENCED DOCUMENTATION. PLANS NOT TO BE REPRODUCED WITHOUT THE PRIOR CONFIRMATION FROM THE DESIGN TEAM.

©