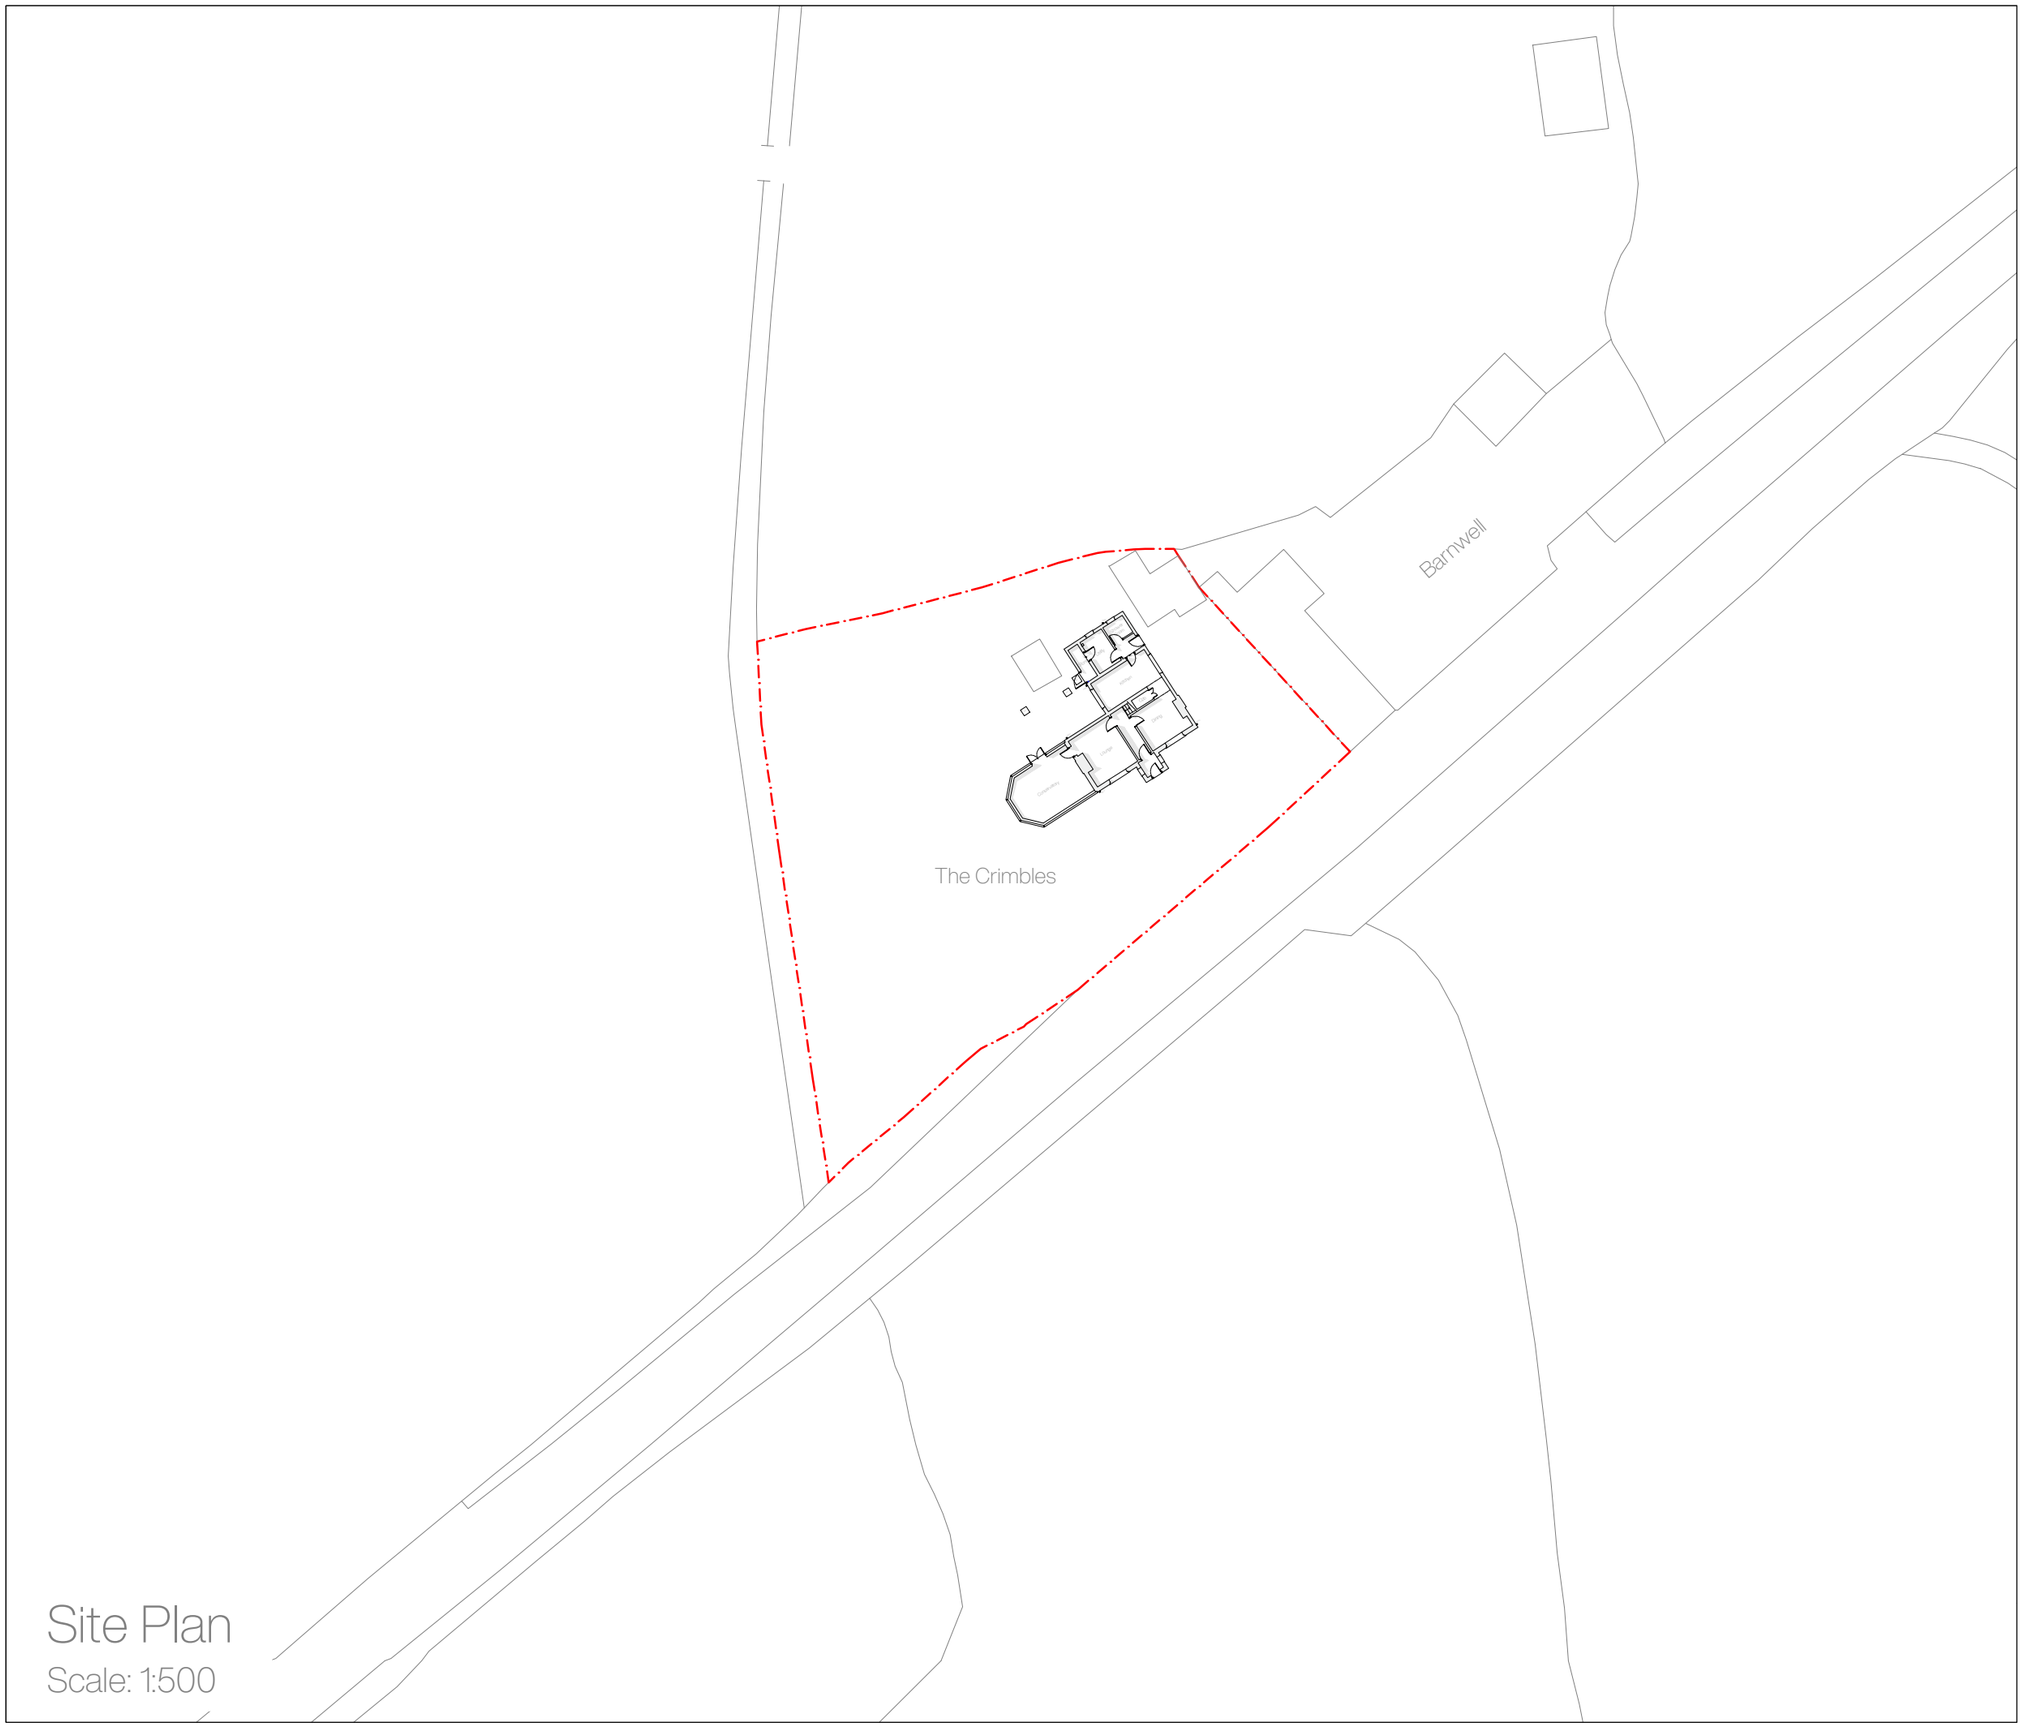


Site Plan

Scale: 1:500

Landscaping is indicative only.

N

Site Plan Key

Application Site

The Crimbles,
Crabtree Green,
Wrexham,
LL13 0YF

Rev	Notes	Date

Existing | Site Plan

May 2025

A3

J010.1.003

1 - 1

DO NOT SCALE FROM THIS DRAWING. ALL DIMENSIONS TO BE CONFIRMED ON SITE PRIOR TO FABRICATION BY THE CONTRACTOR. DRAWINGS TO BE READ IN CONJUNCTION WITH ANY REFERENCED DOCUMENTATION. PLANS NOT TO BE REPRODUCED WITHOUT THE PRIOR CONFIRMATION FROM THE DESIGN TEAM.

©