CARBANA - WREXHAM

CLIENT :
CARBANA

PROJECT REFERENCE :
CARBANA WREXHAM

SITE REFERENCE / LOCATION :
WREXHAM

DOCUMENT TITLE :
CAR/WASH SITE

DRAWING / DOCUMENT No : ISSUE :
JM-0525-05 05

DRAWN : DATE :
JM 09/06/2025

DESIGN STATUS :
A
A - FOR COMMENT (NOT FOR CONSTRUCTION)
B - FOR APPROVAL (NOT FOR CONSTRUCTION)
C - FOR CONSTRUCTION

FOR COMMENT

SITE ADDRESS :
CARBANA,
***,
WREXHAM,
***.

PREVIOUS ISSUE :

15/05/2025	01
21/05/2025	02
01/06/2025	03
02/06/2025	04

All dimensions are in mm unless otherwise stated.
IF IN DOUBT, ASK!

SIGN INTENT
9 Chapel St, Donisthorpe
Leicestershire |DE12 7PS
Tel. 07980 601919


ISA UK International Sign Association UK MEMBER

Copyright © 2024 All rights reserved, including the right to reproduce in whole or part without the written consent of Sign-Intent Ltd

Note - All dimensions shown are subject to confirmation.

SIGN INVENTORY

AERIAL VIEW

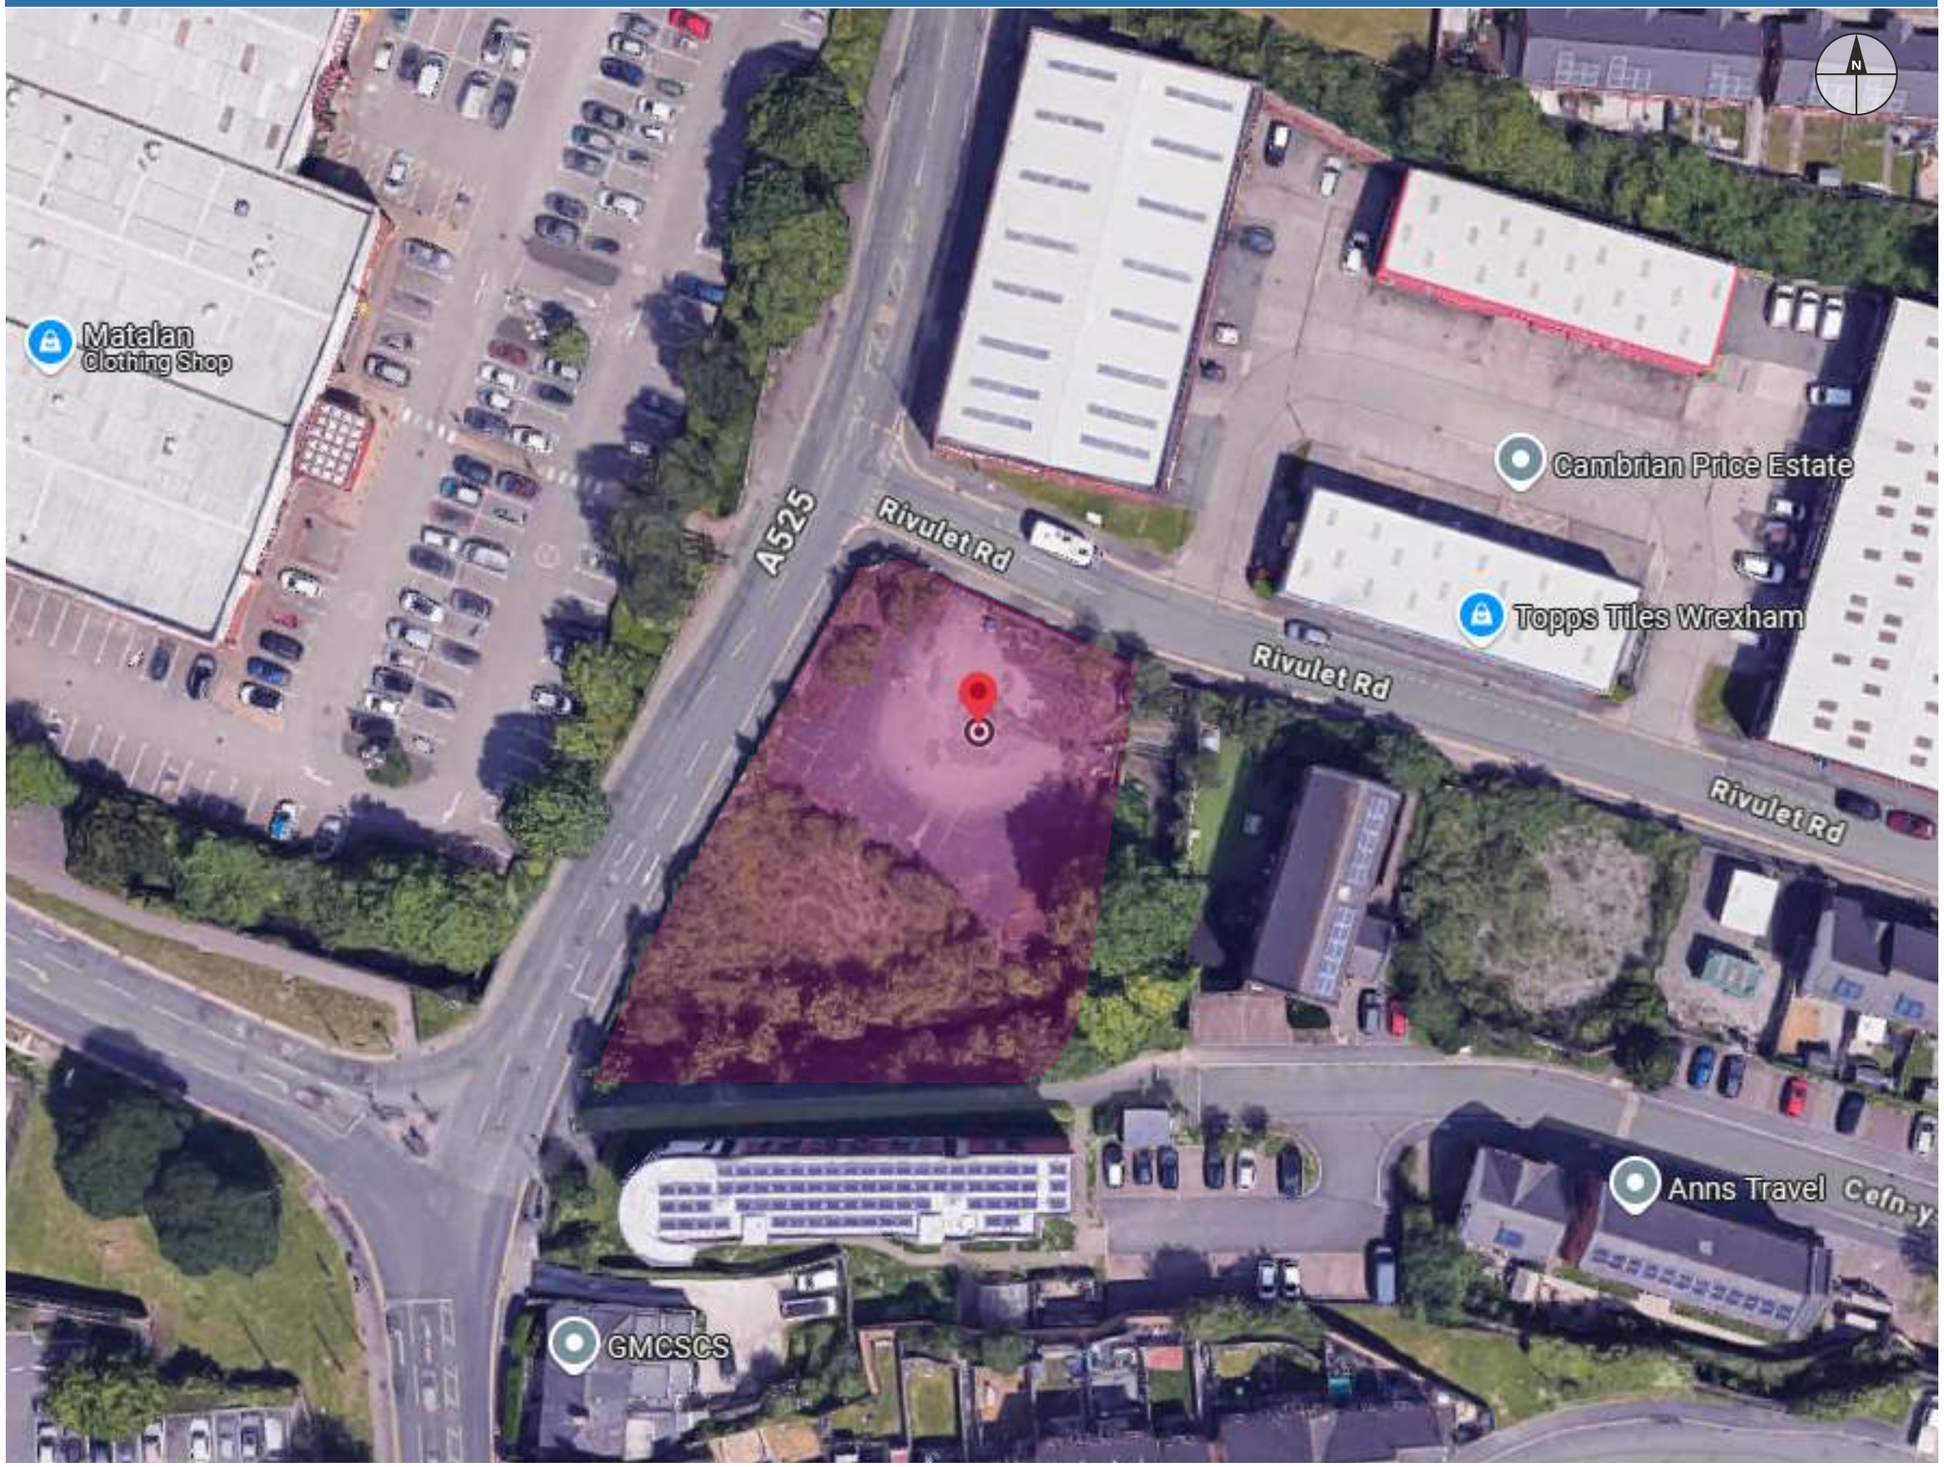

Copyright © 2024 Sign Intent Ltd All rights reserved, including the right to reproduce in whole or part without the written consent of Sign Intent Limited

SIGN INTENT

PRODUCT TYPE/DOCUMENT TITLE :
LOCATION PLAN & SIGN POSITIONS

PAGE TITLE :
CARBANA WREXHAM

DESIGN STATUS : A - FOR COMMENT

COLOUR PALLET : RAL 5005 satin

FONT : *****


DRAWING NO : Ref :	REV :	ISSUE :	DRN BY :	SCALE @ A3 :	DATE :	DRAWING QUOTE REF :	PAGE :
JM-0525-05- 0.5	-	05	JM	AERIAL VIEW	09/06/25	SI 00000-00	2 /6

Note - All dimensions shown are subject to confirmation.

SIGN INVENTORY

SIGN REF: QTY: PRODUCT ID:

SITE PLAN

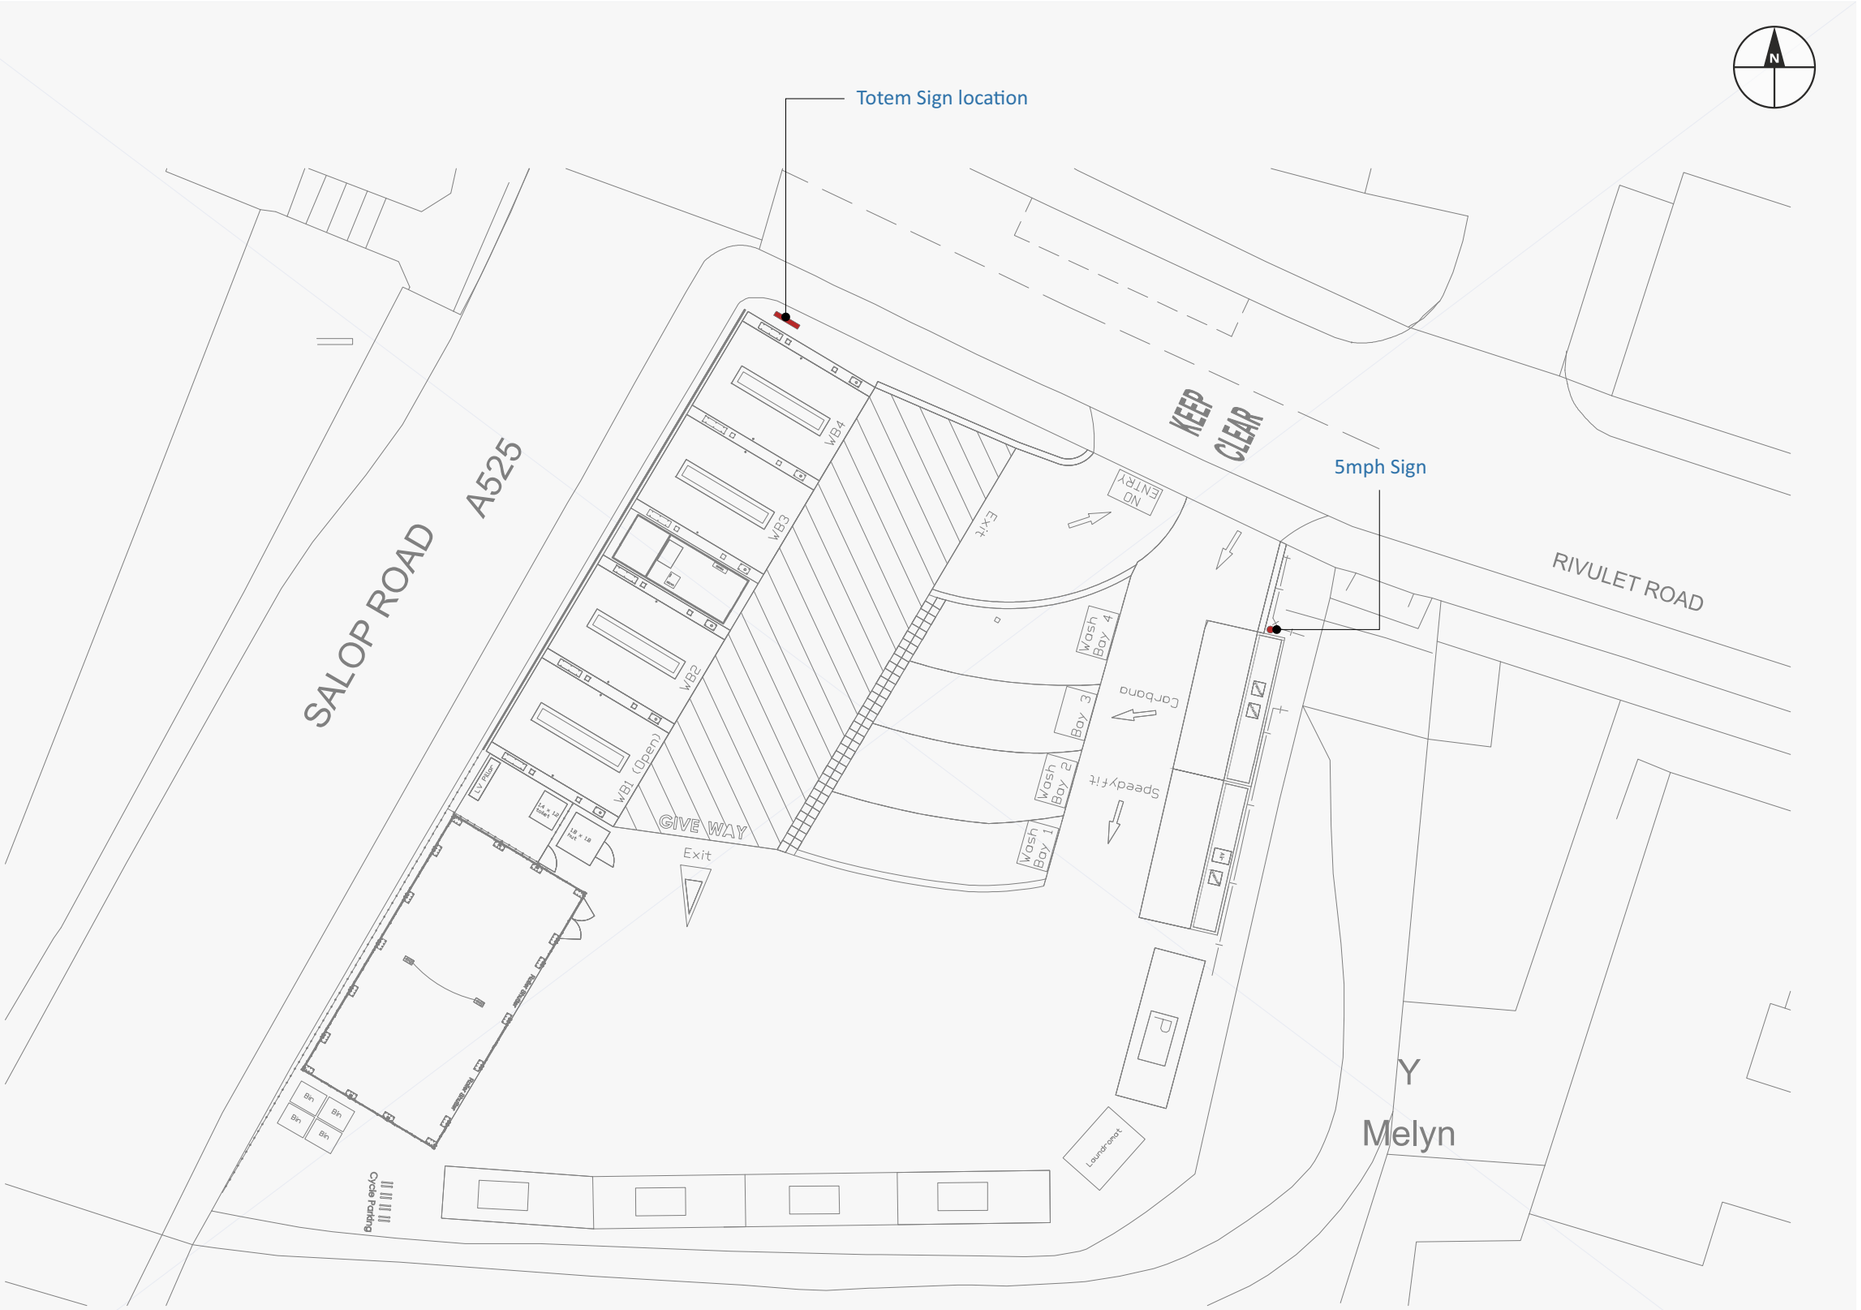

Copyright © 2024 Sign Intent Ltd All rights reserved, including the right to reproduce in whole or part without the written consent of Sign Intent Limited

SIGN INTENT
8 Chapel St, Donnithorpe Leicestershire LE12 7PS Tel: 07980 651919

PRODUCT TYPE/DOCUMENT TITLE :
LOCATION PLAN & SIGN POSITIONS

PAGE TITLE :
CARBANA WREXHAM


DESIGN STATUS : A - FOR COMMENT / B - FOR APPROVAL / C - FOR CONSTRUCTION
A - FOR COMMENT


COLOUR PALLET : RAL 5005 satin

FONT : *****

DRAWING NO : Ref :	REV :	ISSUE :	DRN BY :	SCALE @ A3 :	DATE :	DRAWING QUOTE REF :	PAGE :
JM-0525-05- 0.5	-	05	JM	AERIAL VIEW	09/06/25	SI 00000-00	3 /6

Note - All dimensions shown are subject to confirmation.

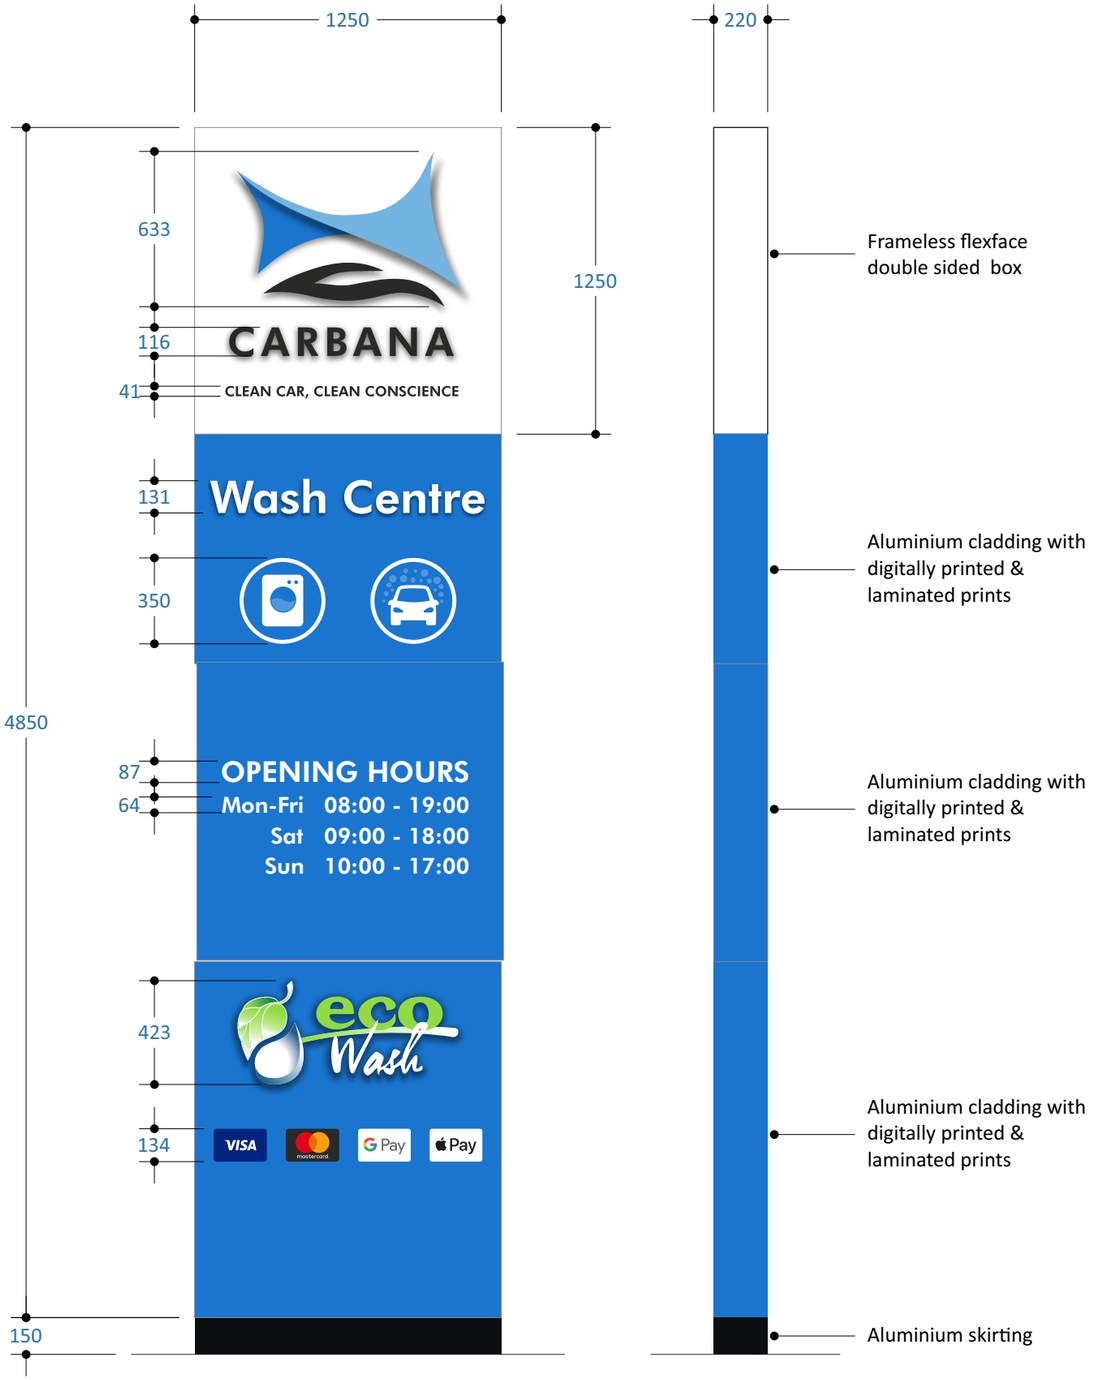

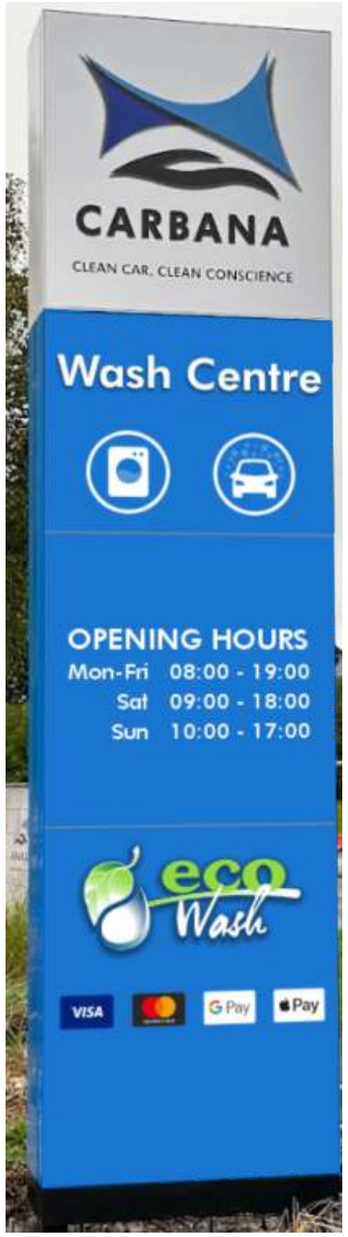



General Specification / Qty - 1 No

Double sided header / Lower section only one side graphics - Internally illuminated totem sign @ 1,250mm (W) x 5000mm (H) x 220mm (D)

Constructed from frameless flexface header box, internal mild steel subframe & clad with aluminium trays with 110mm returns - powder coated to a standard Blue RAL 5005 satin with applied decals to both faces as shown - Lower portion non illuminated.
Digitally printed flexface logo header detail to both faces for "HEADER LOGO" with 6500K LED modules for illumination, Internal mild steel box section frame work - all powder coated to a standard Blue RAL 5005 satin.
Bottom half FACE ONLY trays to have digital laminated prints applied as shown.

Illumination - Not to exceed 350cd/m2

1:25
0m 0.25 0.5 1.0 1.5 2

Copyright © 2024 Sign Intent Ltd All rights reserved, including the right to reproduce in whole or part without the written consent of Sign Intent Limited

SIGN INTENT
3 Chapel St, Donisthorpe, Leicestershire DE12 7PF Tel: 07980 601919

PRODUCT TYPE/DOCUMENT TITLE :
ILLUMINATED DOUBLE SIDED TOTEM SIGN

PAGE TITLE :
CARBANA WREXHAM

DESIGN STATUS : A - FOR COMMENT
B - FOR APPROVAL
C - FOR CONSTRUCTION


A - FOR COMMENT

COLOUR PALLET : RAL 5005 satin


FONT : *****


DRAWING NO : Ref :	REV :	ISSUE :	DRN BY :	SCALE @ A3 :	DATE :	DRAWING QUOTE REF :	PAGE :
JM-0525-05- 1.0	D	05	JM	1:25	09/06/25	SI 00000-00	4 /6

Note - All dimensions shown are subject to confirmation.

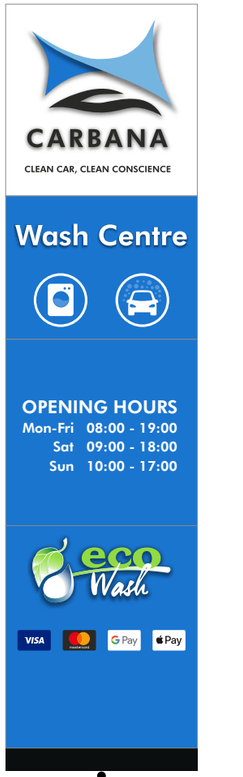

Face view

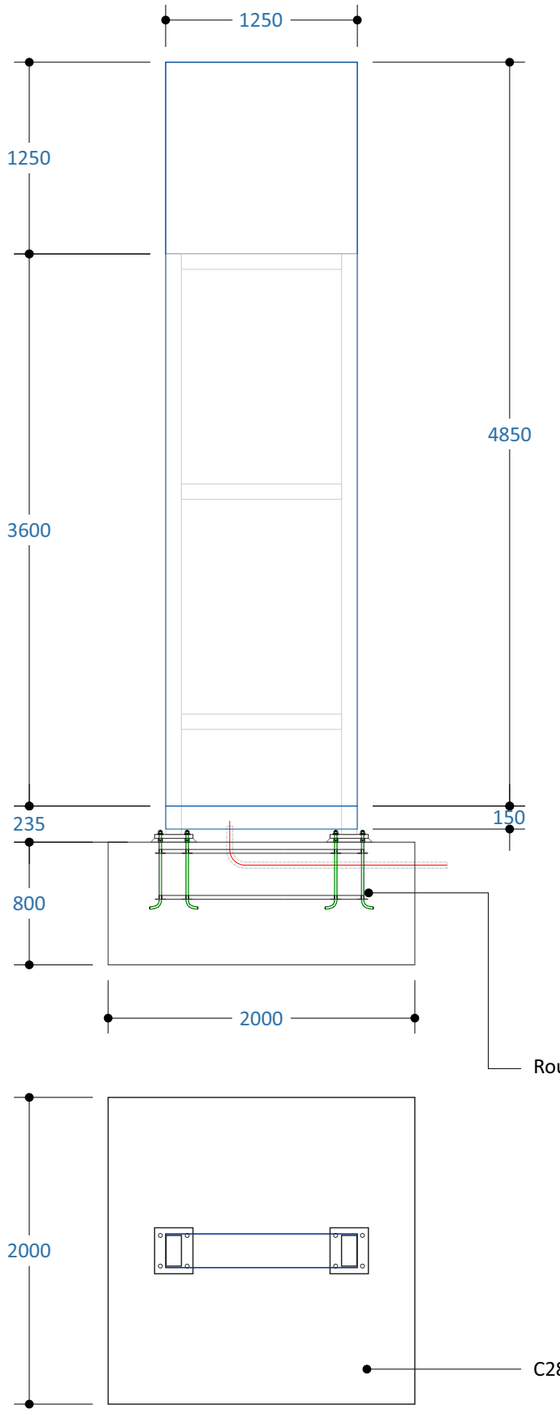

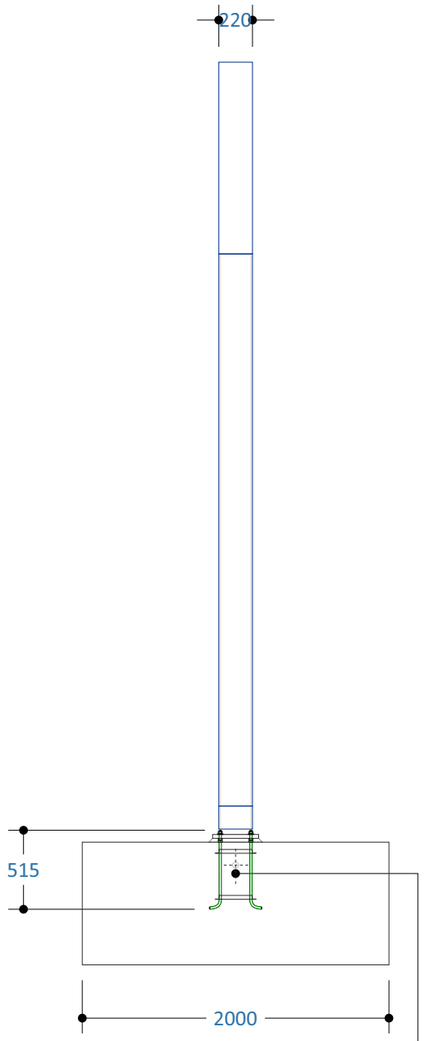



Rear view

Copyright © 2024 Sign Intent Ltd All rights reserved, including the right to reproduce in whole or part without the written consent of Sign Intent Limited

SIGN INTENT
9 Chapel St, Donnithorpe Leicestershire LN11 7PS Tel: 07980 601919

PRODUCT TYPE/DOCUMENT TITLE :
ILLUMINATED DOUBLE SIDED TOTEM SIGN

PAGE TITLE :
CARBANA WREXHAM


DESIGN STATUS : A - FOR COMMENT B - FOR APPROVAL C - FOR CONSTRUCTION
A - FOR COMMENT

COLOUR PALLET : RAL 5005 satin

FONT :


DRAWING NO : Ref :	REV :	ISSUE :	DRN BY :	SCALE @ A3 :	DATE :	DRAWING QUOTE REF :	PAGE :
JM-0525-05- 1.5	A	05	JM	1:25	09/06/25	SI 00000-00	5 /6

Note - All dimensions shown are subject to confirmation.

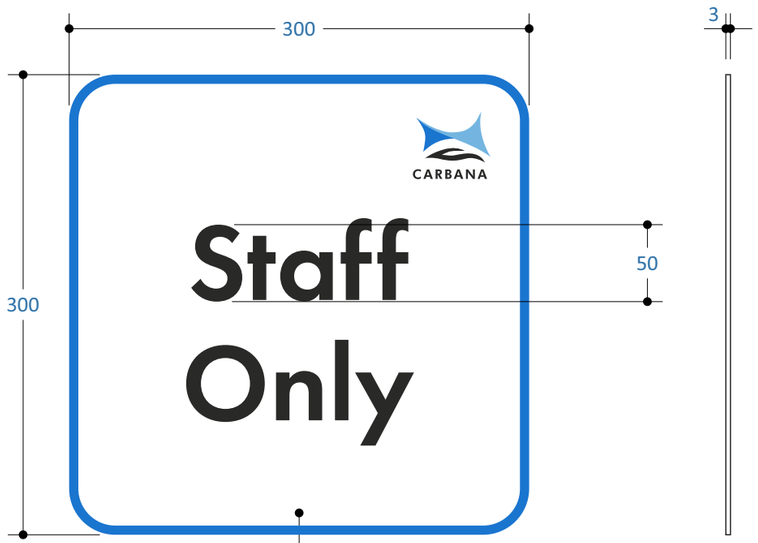

Flat clear acrylic panels, reverse applied with graphics
digitally printed graphics and backed with white double sided foam toap
for installation to specific doors

QTY - 2 No

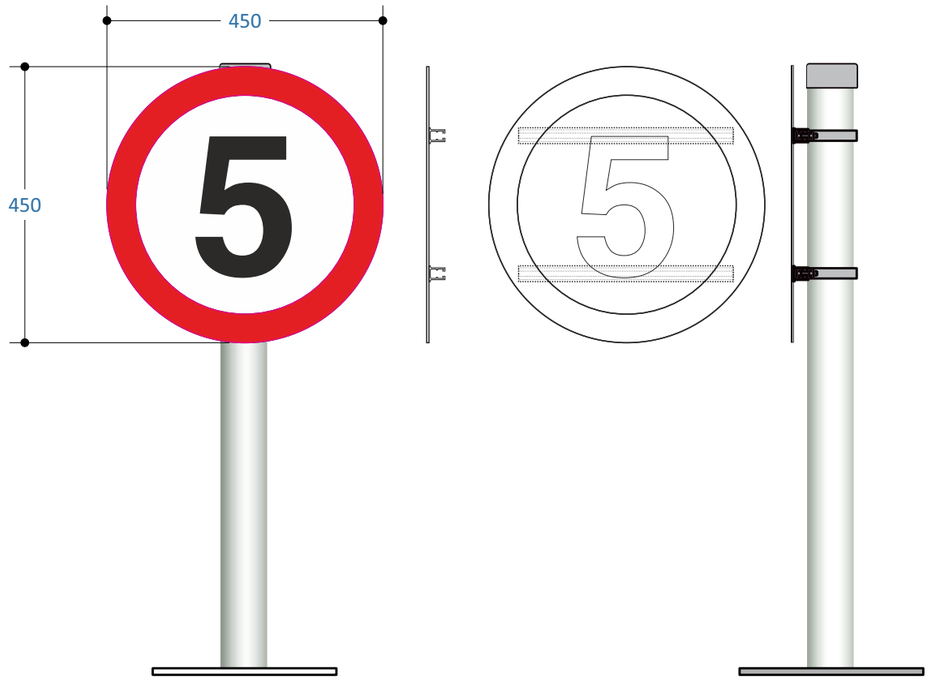

General Specification - Item E

1 No Size 450mm diameter - Printed 5 mph traffic sign with channel and clips to fix to existing post on site

1:4

0mm 40 80 120 160 200

Copyright © 2024 Sign Intent Ltd All rights reserved, including the right to reproduce in whole or part without the written consent of Sign Intent Limited

SIGN INTENT
9 Chapel St, Donnithorpe
Leicestershire LE12 7PR
Tel 07980 651919

PRODUCT TYPE/DOCUMENT TITLE :
EXTERNAL STAFF ONLY DOOR SIGNS

PAGE TITLE :
CARBANA EXETER

DESIGN STATUS : A - FOR COMMENT B - FOR APPROVAL C - FOR CONSTRUCTION
A - FOR COMMENT

COLOUR PALLET : RAL 5005 satin

FONT : *****

DRAWING NO : Ref :	REV :	ISSUE :	DRN BY :	SCALE @ A3 :	DATE :	DRAWING QUOTE REF :	PAGE :
JM-0525-05- 3.0	-	05	JM	1:4	09/06/25	SI 00000-00	6 /6