
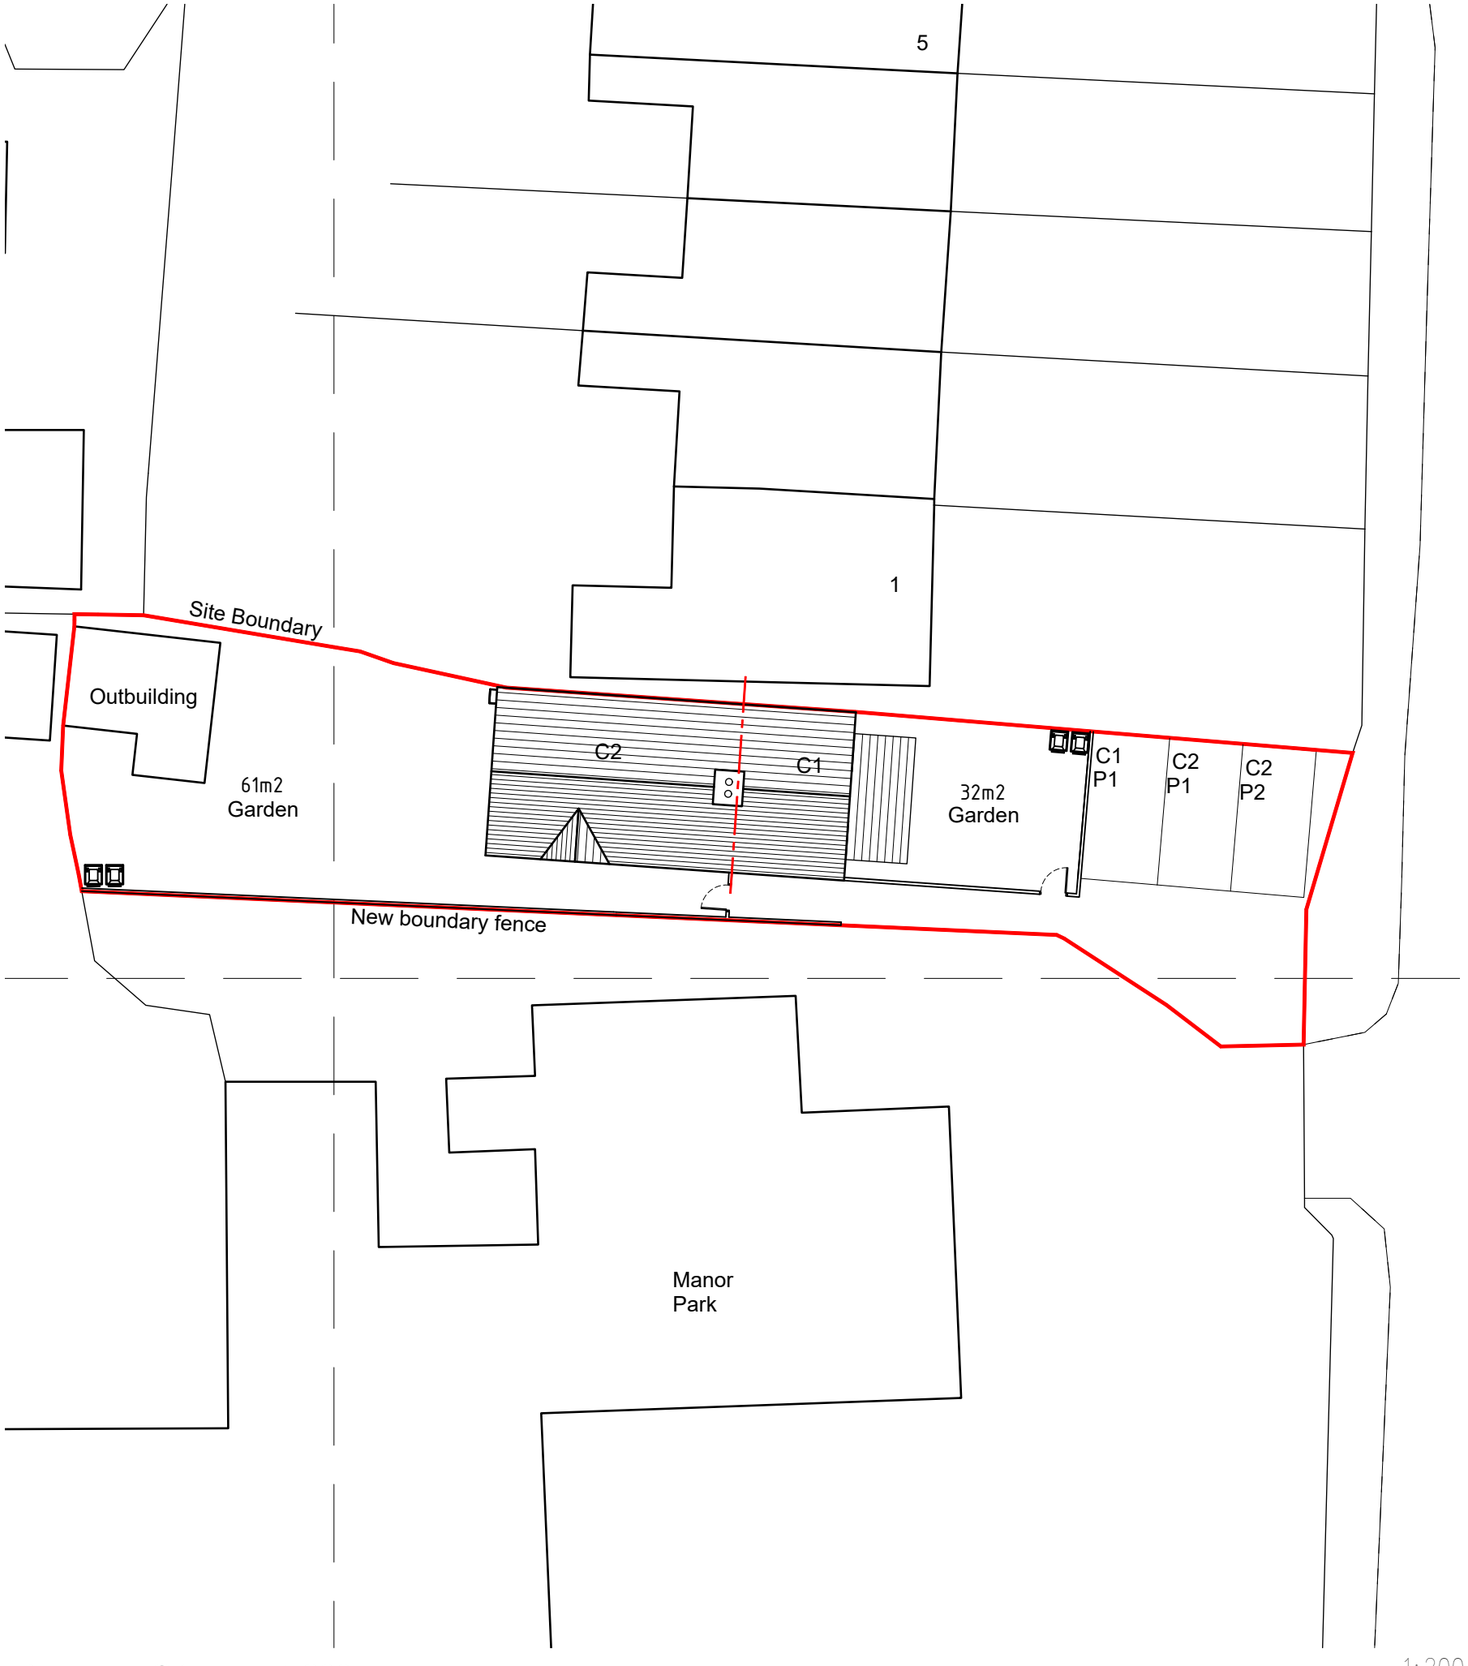


Proposed Site plan 1:200

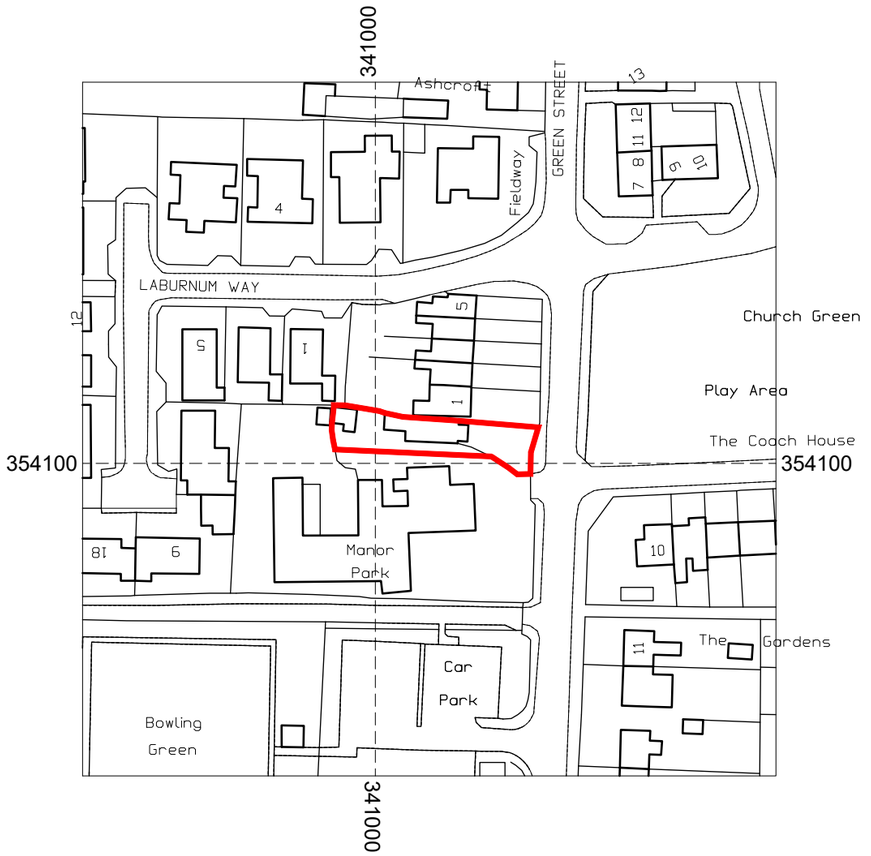

Site location plan 1:1250

1:1250 10m 20m 30m 40m 50m 60m 70m 80m 90m 100m

Legend

Site boundary

Other land in ownership

N

©Crown Copyright
and database rights
2021 OS 100047474

1:200 1m 2m 4m 6m 8m 10m 12m 14m 16m 18m 20m

Proposed

HDS ARCHITECTURAL SERVICES
HDS Architectural Services, The Foundry,
15 Yorke Street, Wrexham
LL13 8LW
Tel (01978) 345250
www.hdsarchitectural.co.uk

Project;
The Coach House, Green Street, Holt, Wrexham, LL13 9JF

Title;	**Scale (A3);**
08-Site Location Plan & Proposed Site Plan	1:200/1250
Dwg No;	**Date;**
CH/PD/08	11.06.25

Revision;