



Proposed East Elevation - PV Layout

1 : 100

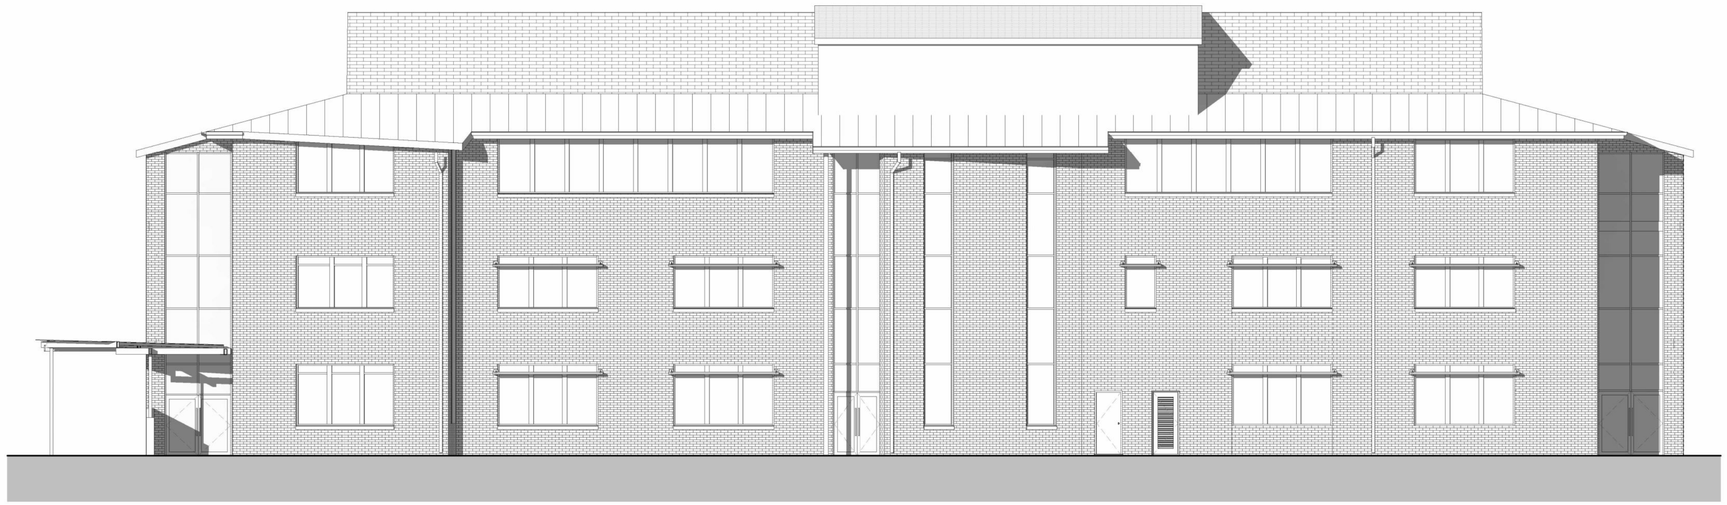


Proposed West Elevation- PV Layout

1 : 100

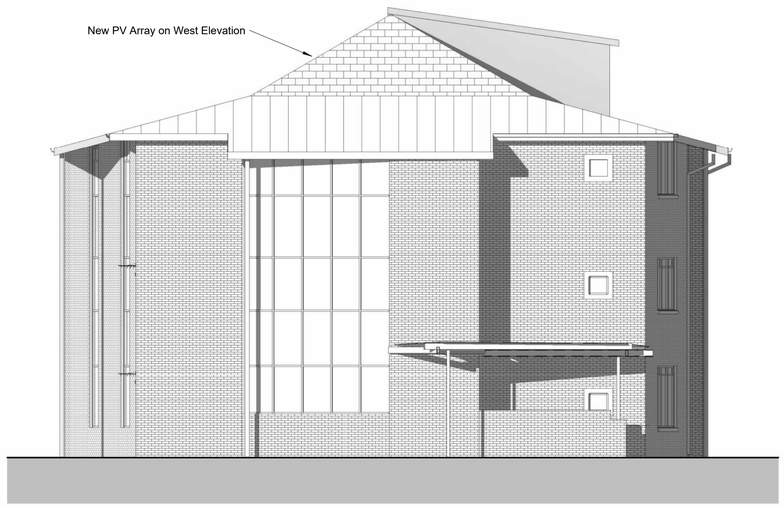

Proposed South Elevation - PV Layout

1 : 100

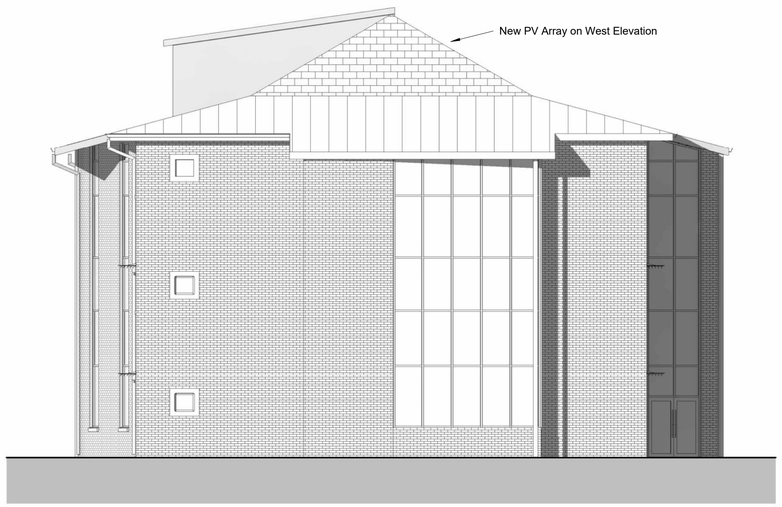

Proposed North Elevation - PV Layout

1 : 100

General Notes

1. Contractor to verify all dimensions and check level datums on site
2. All of the designs are the sole property of TACP Architects Ltd and may not be used without their written agreement
3. All prints, specifications and their copyright are the property of TACP Architects Ltd
4.
5. All dimensions shall be checked on site before commencment of shop drawings, manufacture and all discrepencies must be reported to TACP Architects Ltd

Revisions

Rev	Date	Description	By	Check
P01	13/06/25	Issued to Planning	GCM	AJC

Client

Coleg Cambria

Project Title

Welsh Language Centre - Block E

Sheet Name

Proposed Elevations with PV Panels

Classification | Status

Scale	Date	Drawn By	Checked By	Office
1 : 100@A1	06/16/25	GM	AJC	Wrexham

Job Number	Project•Originator•Zone•Level•Type•Role•Number	Revision
24022	YBE-TACP-BE-XX- DR-A-2001	P01

TACP Architects Ltd

Pembroke House
Ellice Way, Wrexham Technology Park,
Wrexham, LL13 7YT
01978 291161

admin@tacparchitects.co.uk
www.tacparchitects.co.uk

TACPArchitects