

BRYN COED, CHIRK.

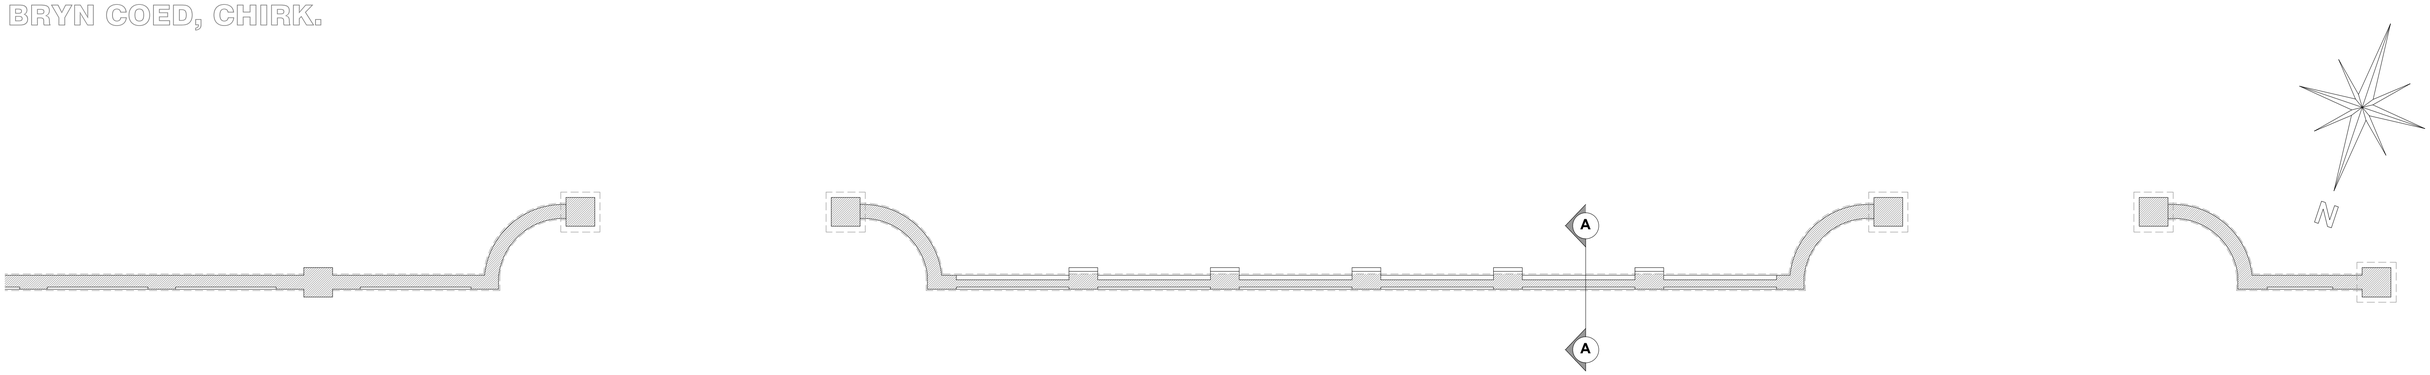

Proposed Front Boundary Wall Plan

1:50

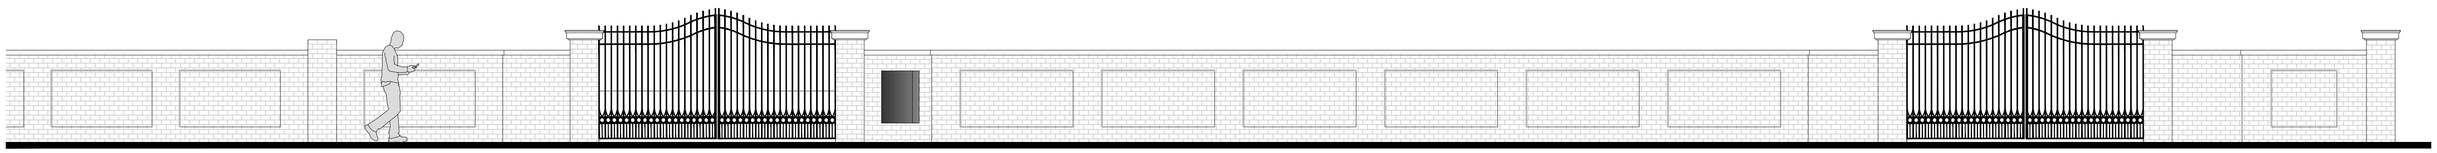

Proposed Front Elevation

1:50



Gate View 1

NTS



Gate View 2

NTS




Intended Gate Design

NTS



Proposed Post Box.

NTS

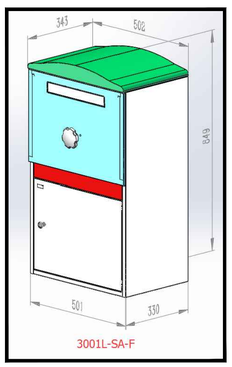

Post Box Dimensions

NTS

cad
CULLIS+ARCHITECTURAL+DESIGN
partner LABC

25 Sunningdale Close
Wrexham
North Wales
LL13 9QU

M 07791 480768
E ajones540@btinternet.com

Client: Mr. T. Chezhian.

Drawing Title: Proposed Plan, Section and Elevations - Wall.

Job Title: Proposed Alterations to Bryn Coed, Castle Road, Chirk, Wrexham.

Date:	Scale:	Rev:	Drg No:
May 2025	1:50 & 1:20 at A1		PD320/05