

BRYN COED, CHIRK.

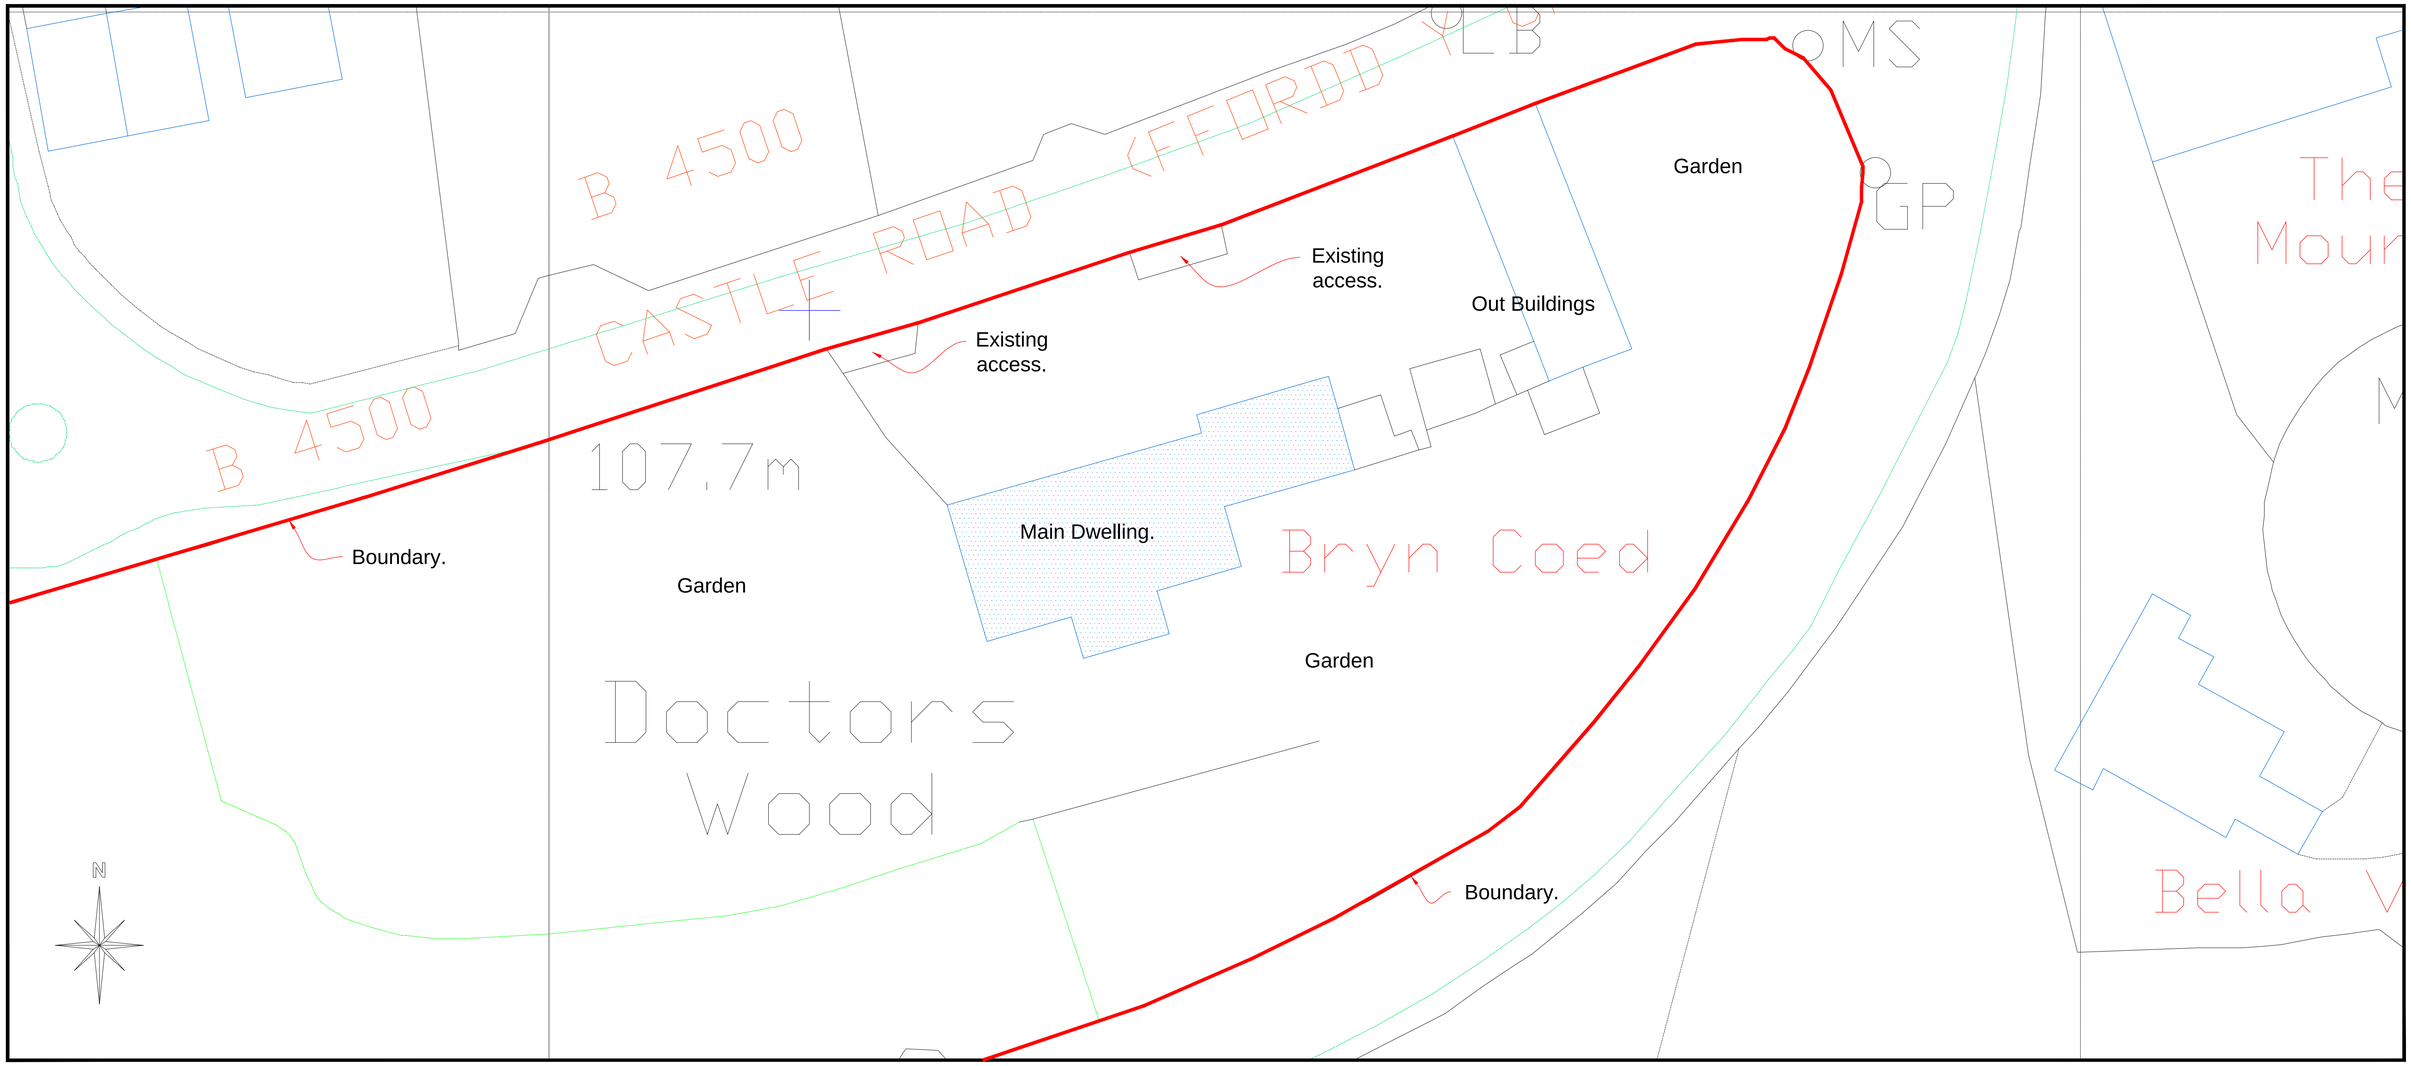

Site Plan
Scale 1:200

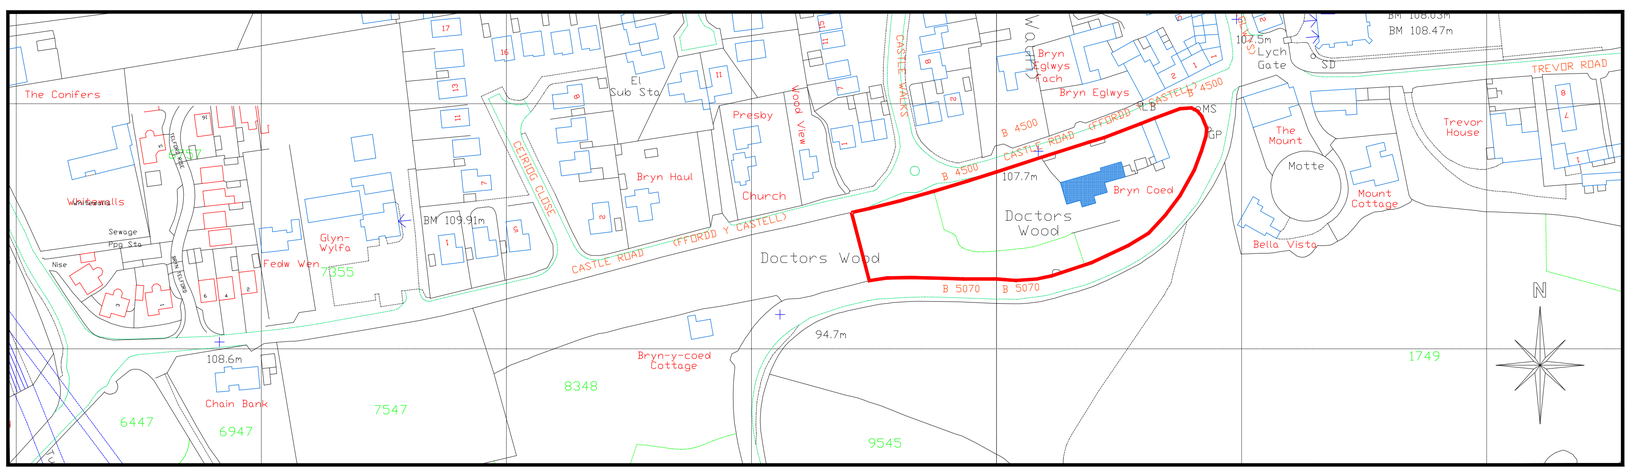

Location Plan
Scale 1:1250

cad
CULLIS•ARCHITECTURAL•DESIGN
Partner LABC
25 Sunningdale Close
Wrexham
North Wales
LL13 9QU
M 07791 480768
E ajones540@btinternet.com

Client: Mr. T. Chezhian.

Drawing Title: Existing Site and Location Plan.

Job Title: Proposed Alterations to Bryn Coed, Castle Road, Chirk, Wrexham.

Date:	Scale:	Rev:	Drg No:
May 2025	1:200 & 1:1250 at A1		PD320/01