

BRYN COED, CHIRK.

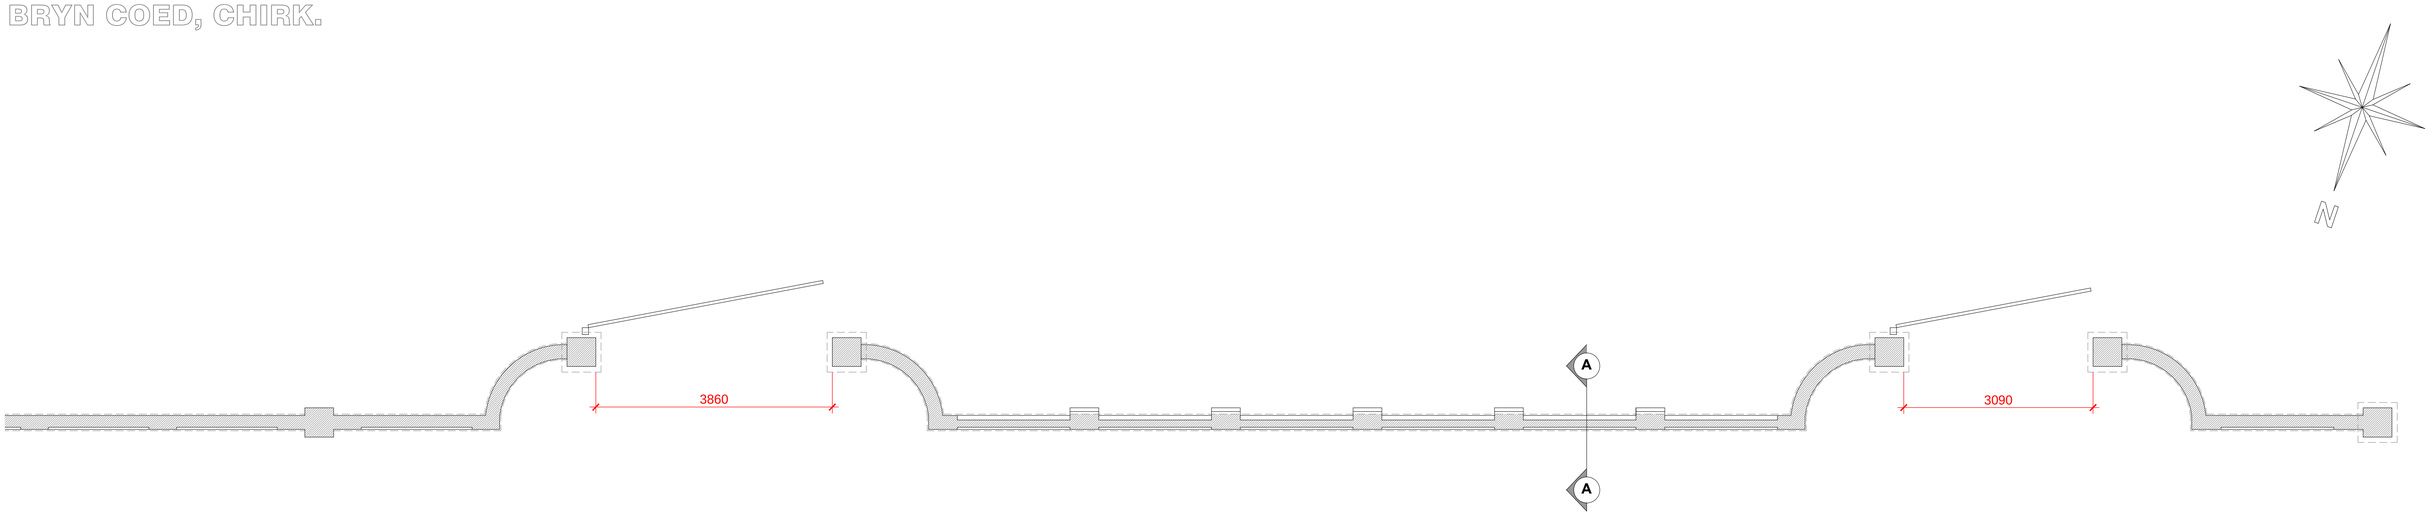


Existing Front Boundary Wall Plan

1:50

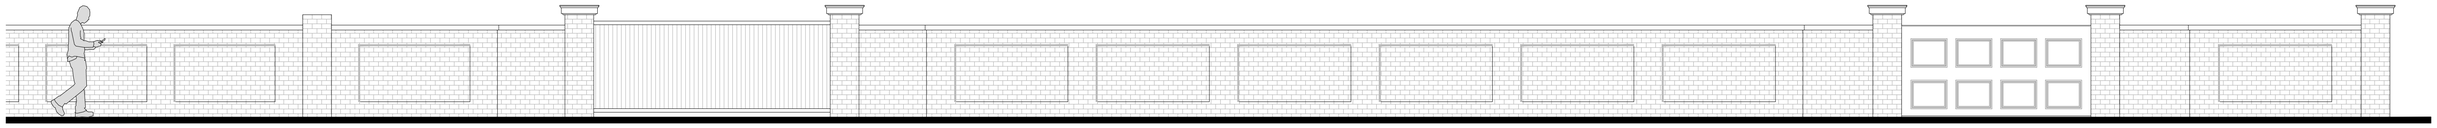


Existing Front Elevation

1:50

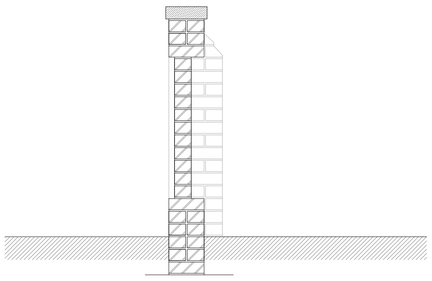

Section A-A

Scale - 1:20

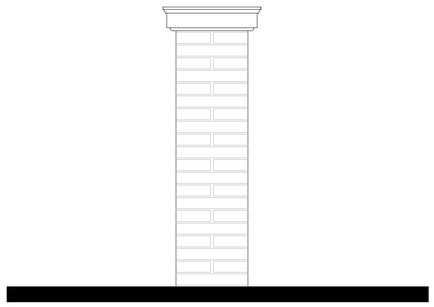

Entrance Pier and Coping

Scale 1:20

cad
CULLIS•ARCHITECTURAL•DESIGN
Partner LABC

25 Sunningdale Close
Wrexham
North Wales
LL13 9QU

M 07791 480768
E ajones540@btinternet.com

Client: Mr. T. Chezhian.

Drawing Title: Existing Plan, Section and Elevations - Wall.

Job Title: Proposed Alterations to Bryn Coed, Castle Road, Chirk, Wrexham.

Date:	Scale:	Rev:	Drg No:
May 2025	1:50 & 1:20 at A1		PD320/03