



ELEVATIONS SCALE 1:100 AT A1

EXISTING FRONT ELEVATION

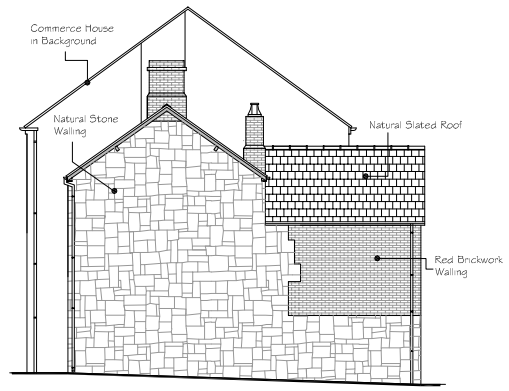


EXISTING SIDE ELEVATION

STONE HOUSE

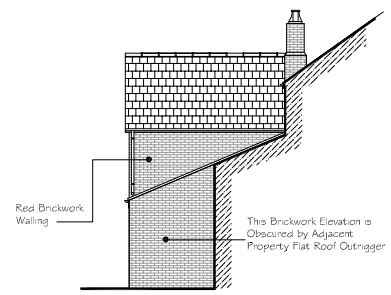

EXISTING SIDE ELEVATION


STONE HOUSE

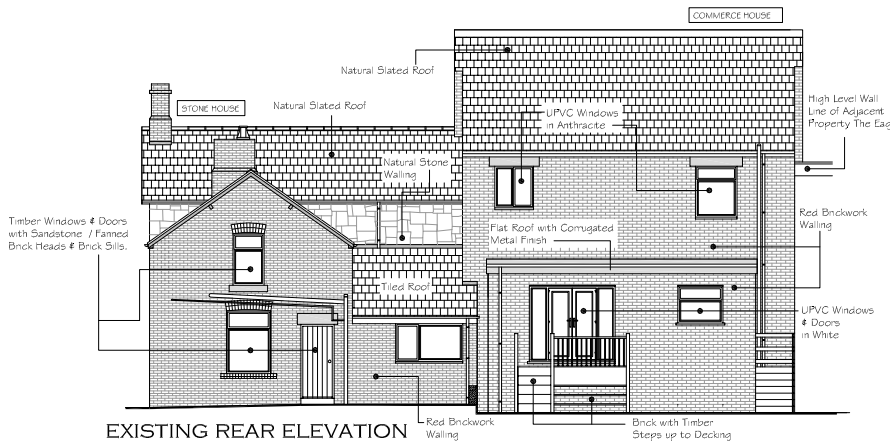


EXISTING REAR ELEVATION

ELEVATIONS SCALE 1:100 AT A1
PLEASE NOTE PROPOSED ELEVATIONS
ARE AS EXISTING, NO CHANGE IN EXTERNAL
APPEARANCE & FINISHES


FLOOR PLANS
SCALE 1:50 AT A1

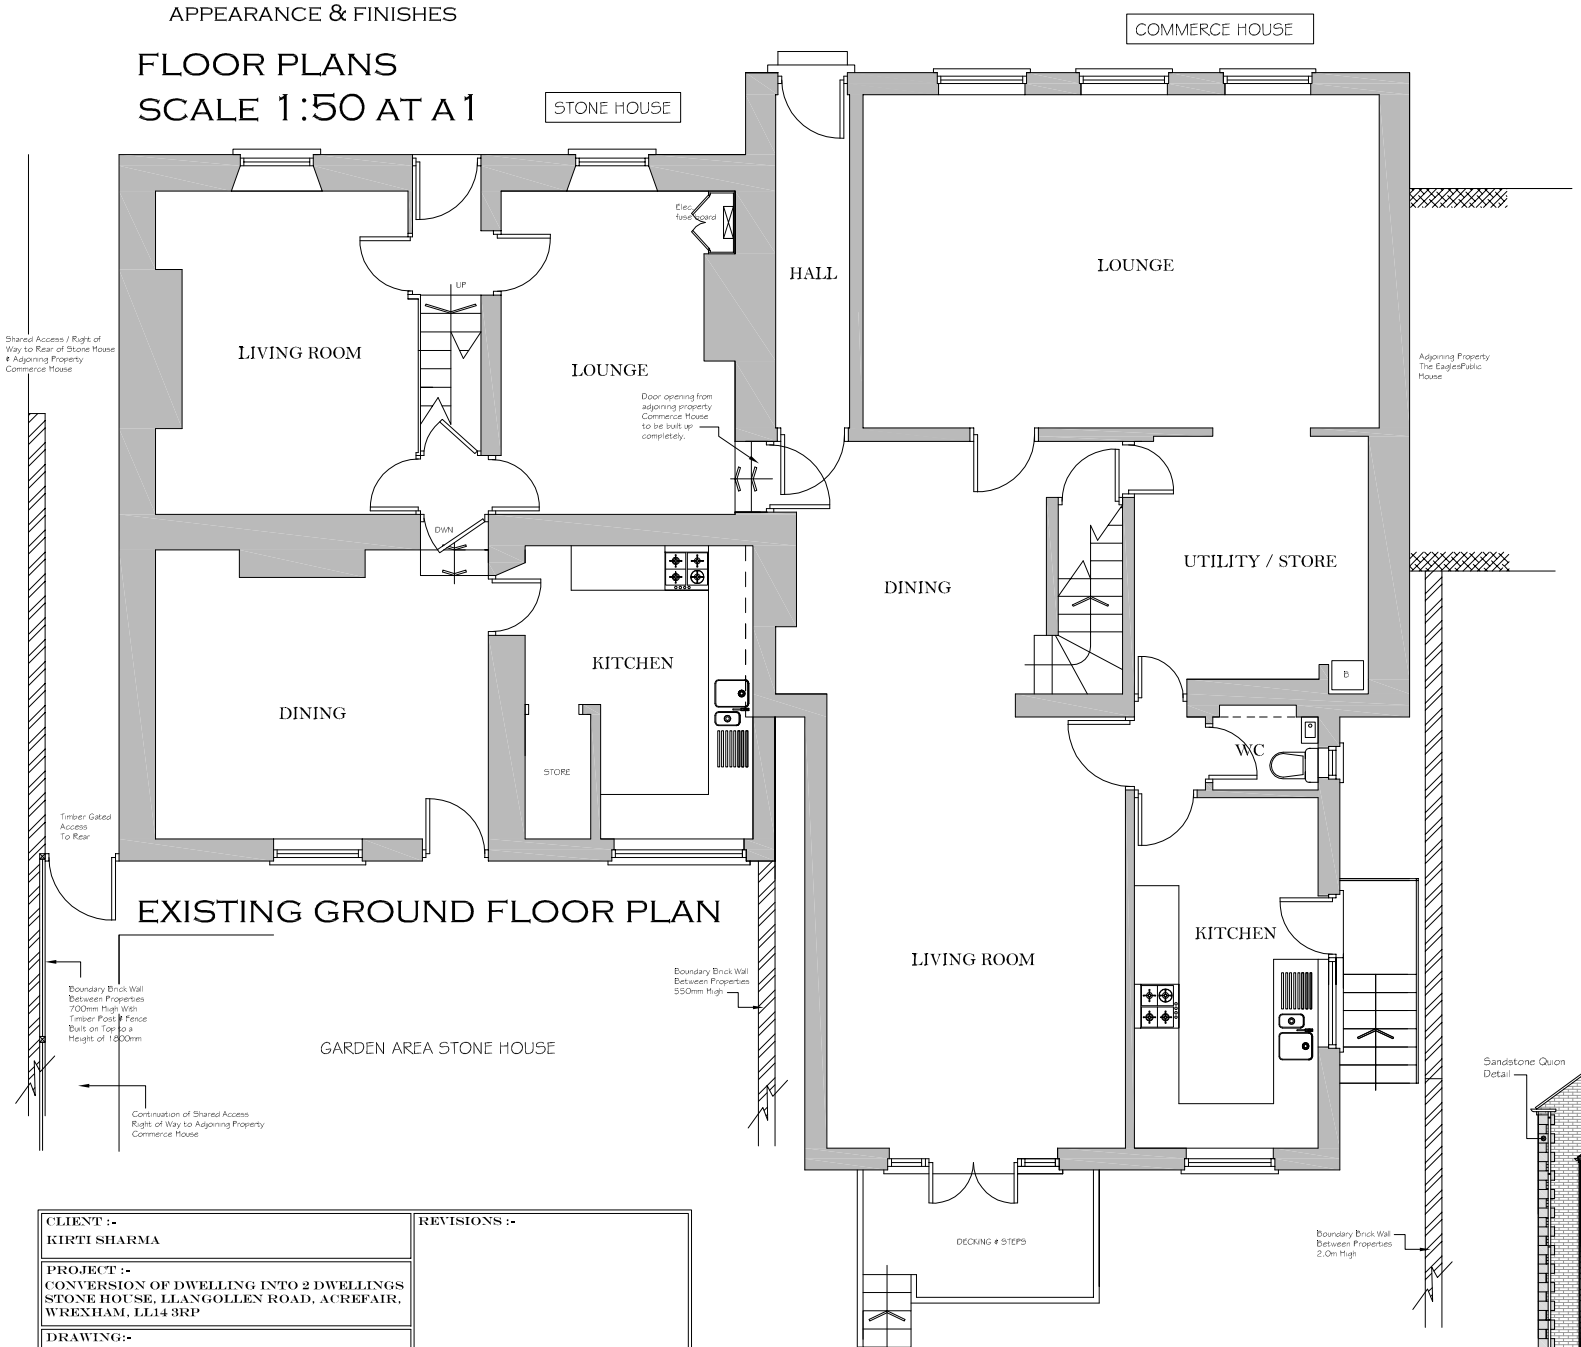

EXISTING GROUND FLOOR PLAN

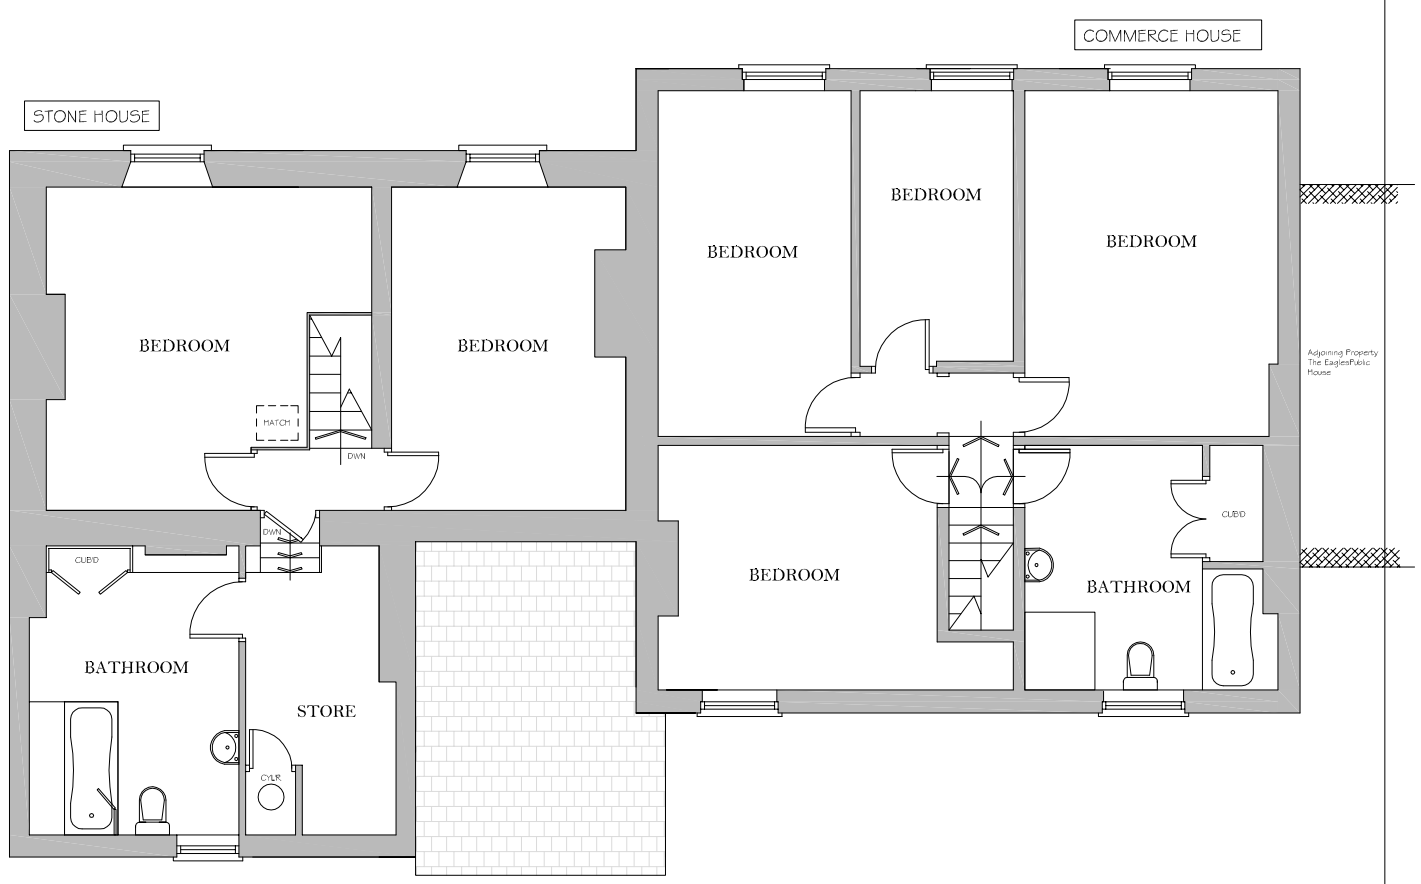


EXISTING FIRST FLOOR PLAN

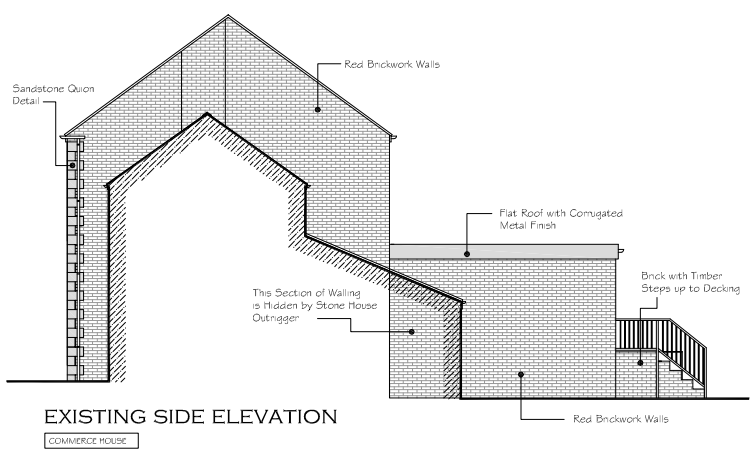

EXISTING SIDE ELEVATION

COMMERCE HOUSE

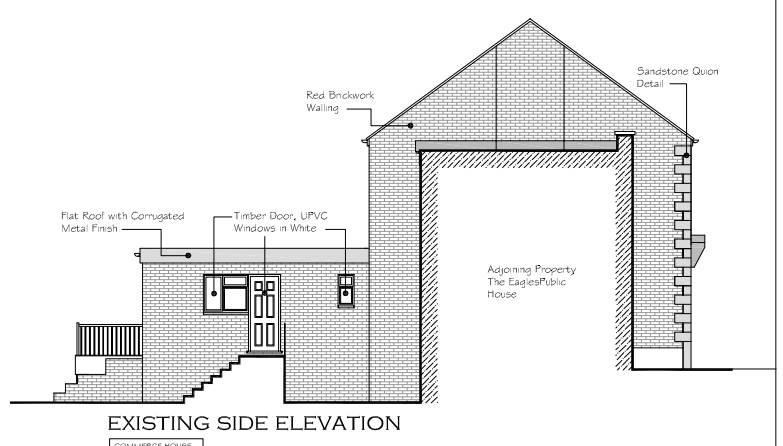

EXISTING SIDE ELEVATION

COMMERCE HOUSE

CLIENT :- KIRTI SHARMA		REVISIONS :-
PROJECT :- CONVERSION OF DWELLING INTO 2 DWELLINGS STONE HOUSE, LLANGOLLEN ROAD, ACREFAIR, WREXHAM, LL14 3RP		
DRAWING:- EXISTING FLOOR PLANS & ELEVATIONS		
DATE :- JUNE 2025	SCALE :- 1:50 AT A1 1:100 AT A1	DRAWING REF :- 2025/SH/01/PL