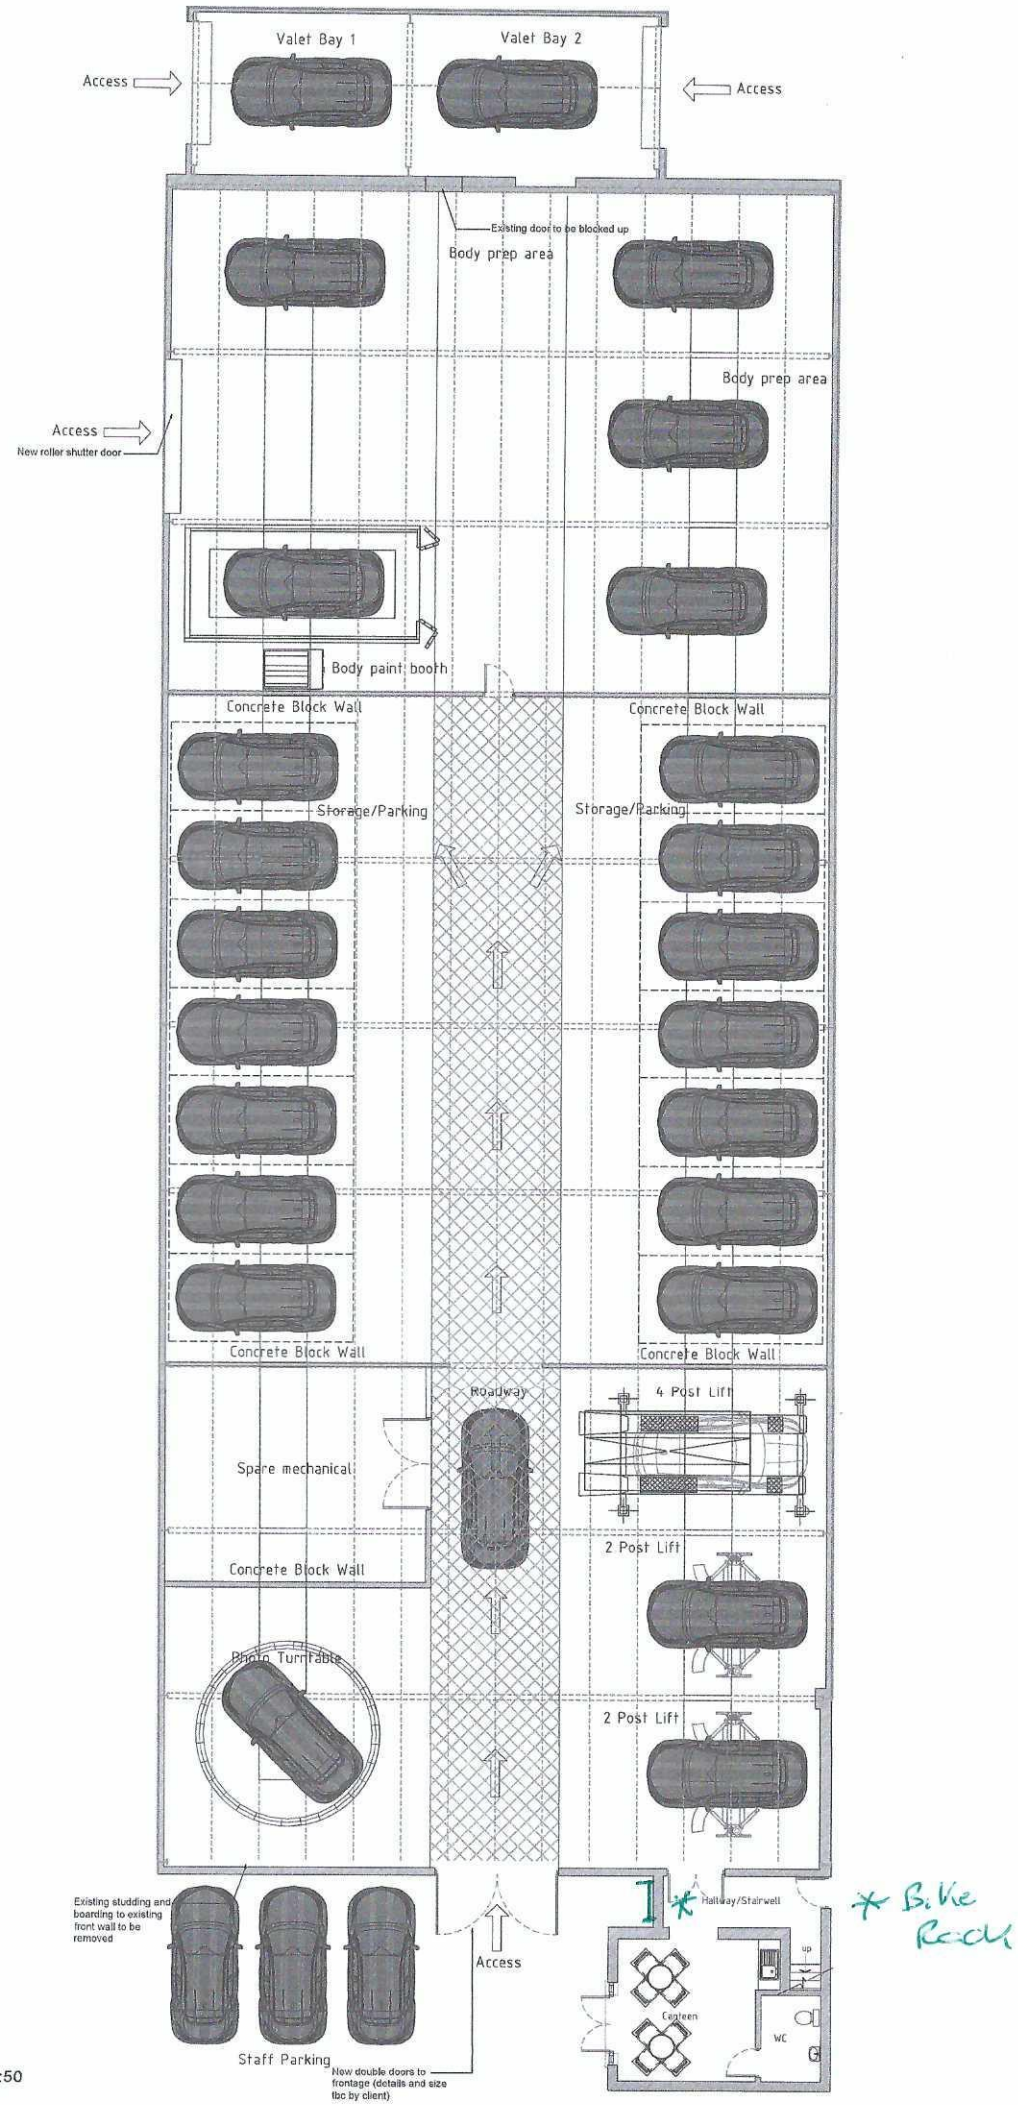


Ground floor plan 1:50

As Proposed

HDS ARCHITECTURAL SERVICES

HDS Architectural Services, The Foundry, 15 Yorke Street, Wrexham, LL13 8LW
Tel (01978) 342230
www.hdsarchitectural.co.uk

Project; Former IPC Gym, Mold Road Trading Estate, Gwersyllt, Wrexham. LL11 4AQ	
Title; 01-As Proposed Ground Floor	**Scale (A2);** 1:100
Dwg No; CR/PD/01	**Date;** 29.11.23
Revision; Rev A; Amend as client requirements - 21-12-23 Rev B; Amend as client requirements - 15-01-24	