


Drawing No.	Revision
Client: Mrs D Vogwell	

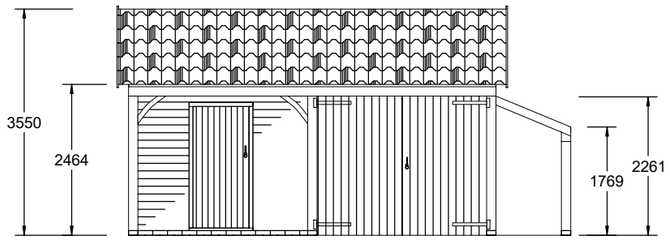


Front Elevation

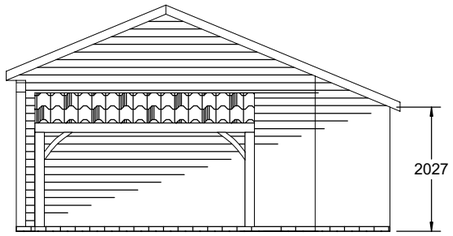


Side Elevations

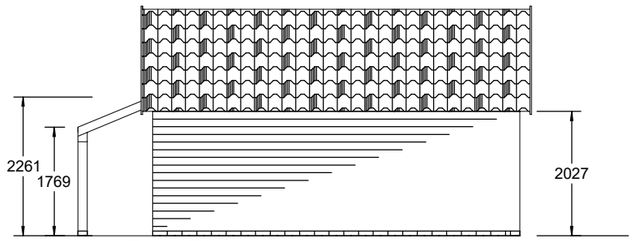


Rear Elevation

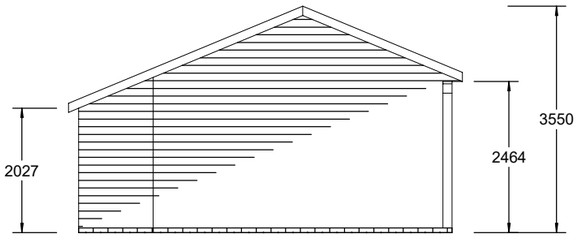


Base Plan

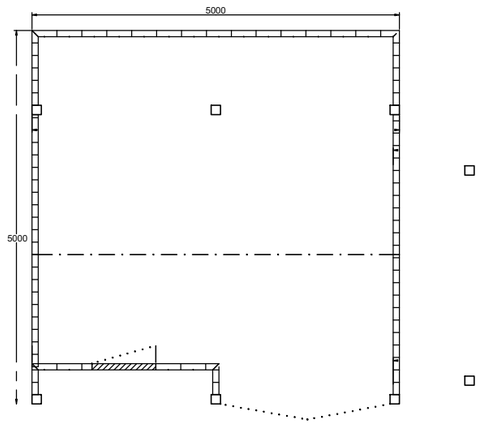

Roof Plan

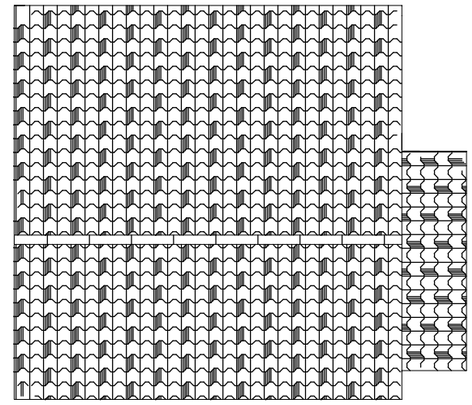

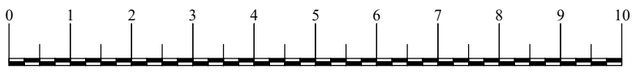

Scale Bar 1:100 on A3

Drawn by: **Fred Pragnell** Date: **06.09.2024**

CHART TIMBER BUILDINGS

Scale: 1:100 on A3 Client: Mrs D Vogwell Sign & Return: _____	ALL DIMENSIONS ARE IN MM	CHART STABLES / CHART GARAGES / CHART GARDEN BUILDINGS	Description / Range	Order No.	Revision