


ELEVATION FRONTING PARK STREET

REAR ELEVATION

ELEVATION FRONTING RUABON ROAD

SIDE ELEVATION

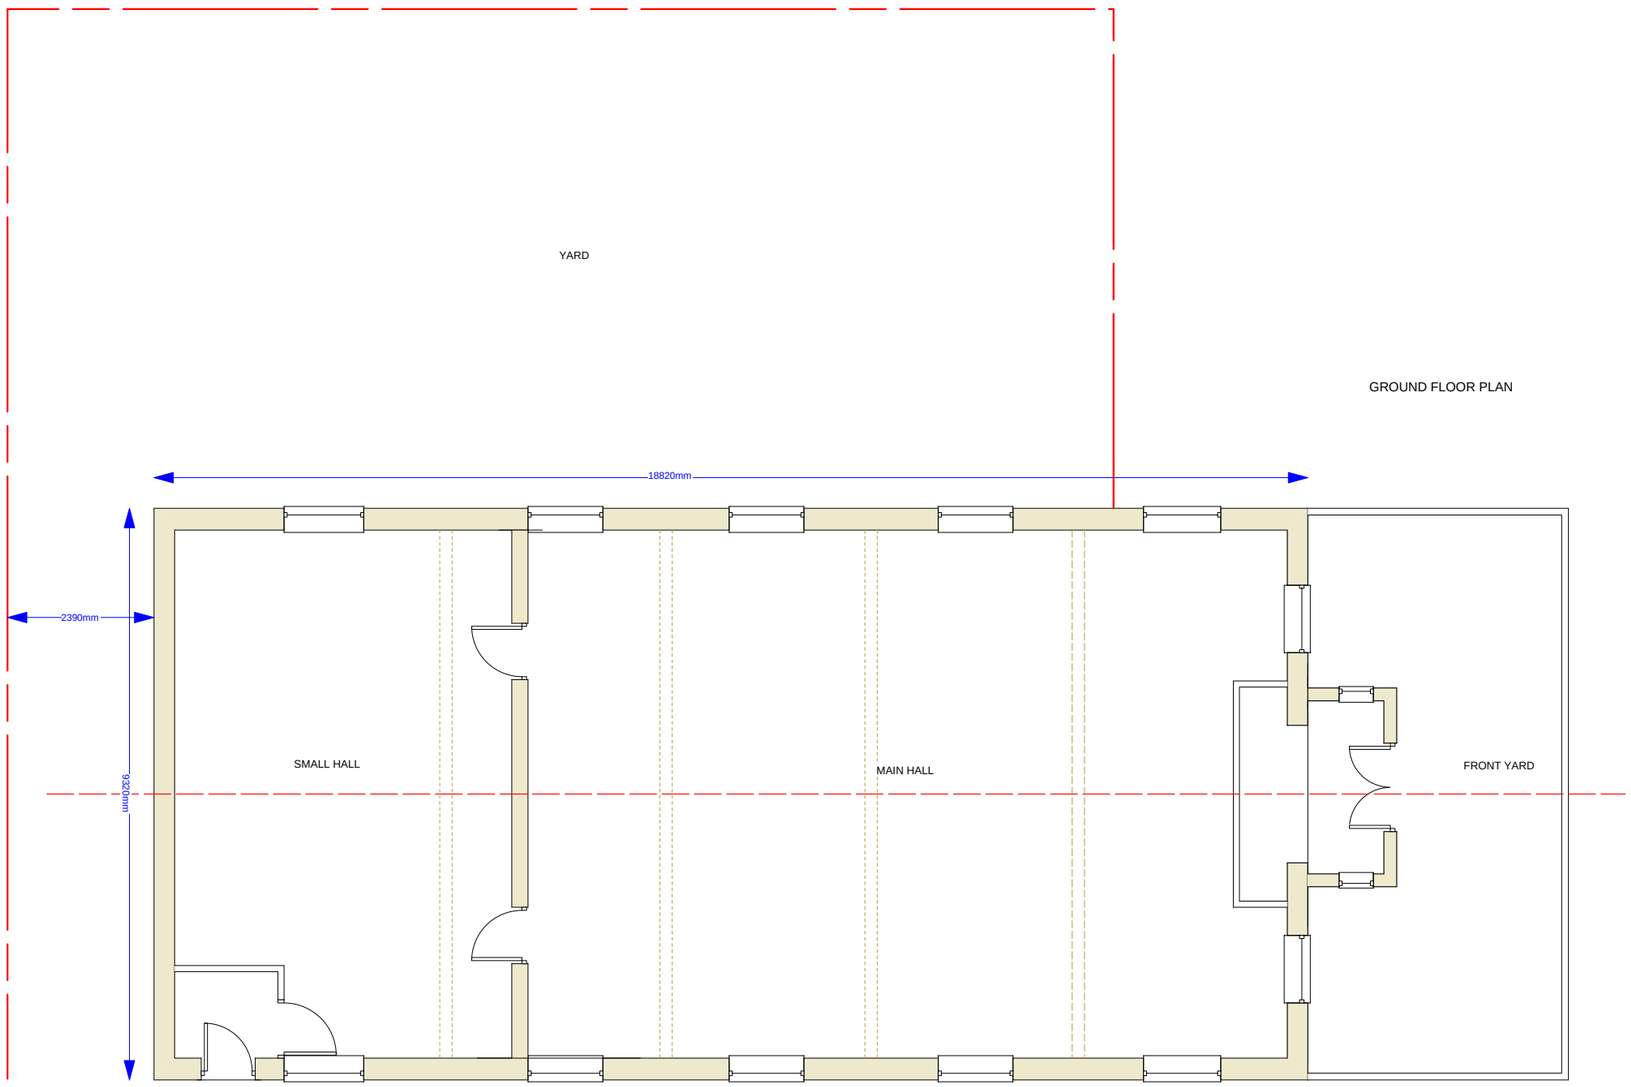

GROUND FLOOR PLAN

Mr. R. Price,
ex Jerusalem Methodist Church,
Park Street,
Johnstown.

Existing Chapel Building

Dwg No. P47/1	Rev.
Scale 1/50, 1/100 @ A1	Date June 2025

Drawn by:

JNL DESIGN
Tel:07792 595 480