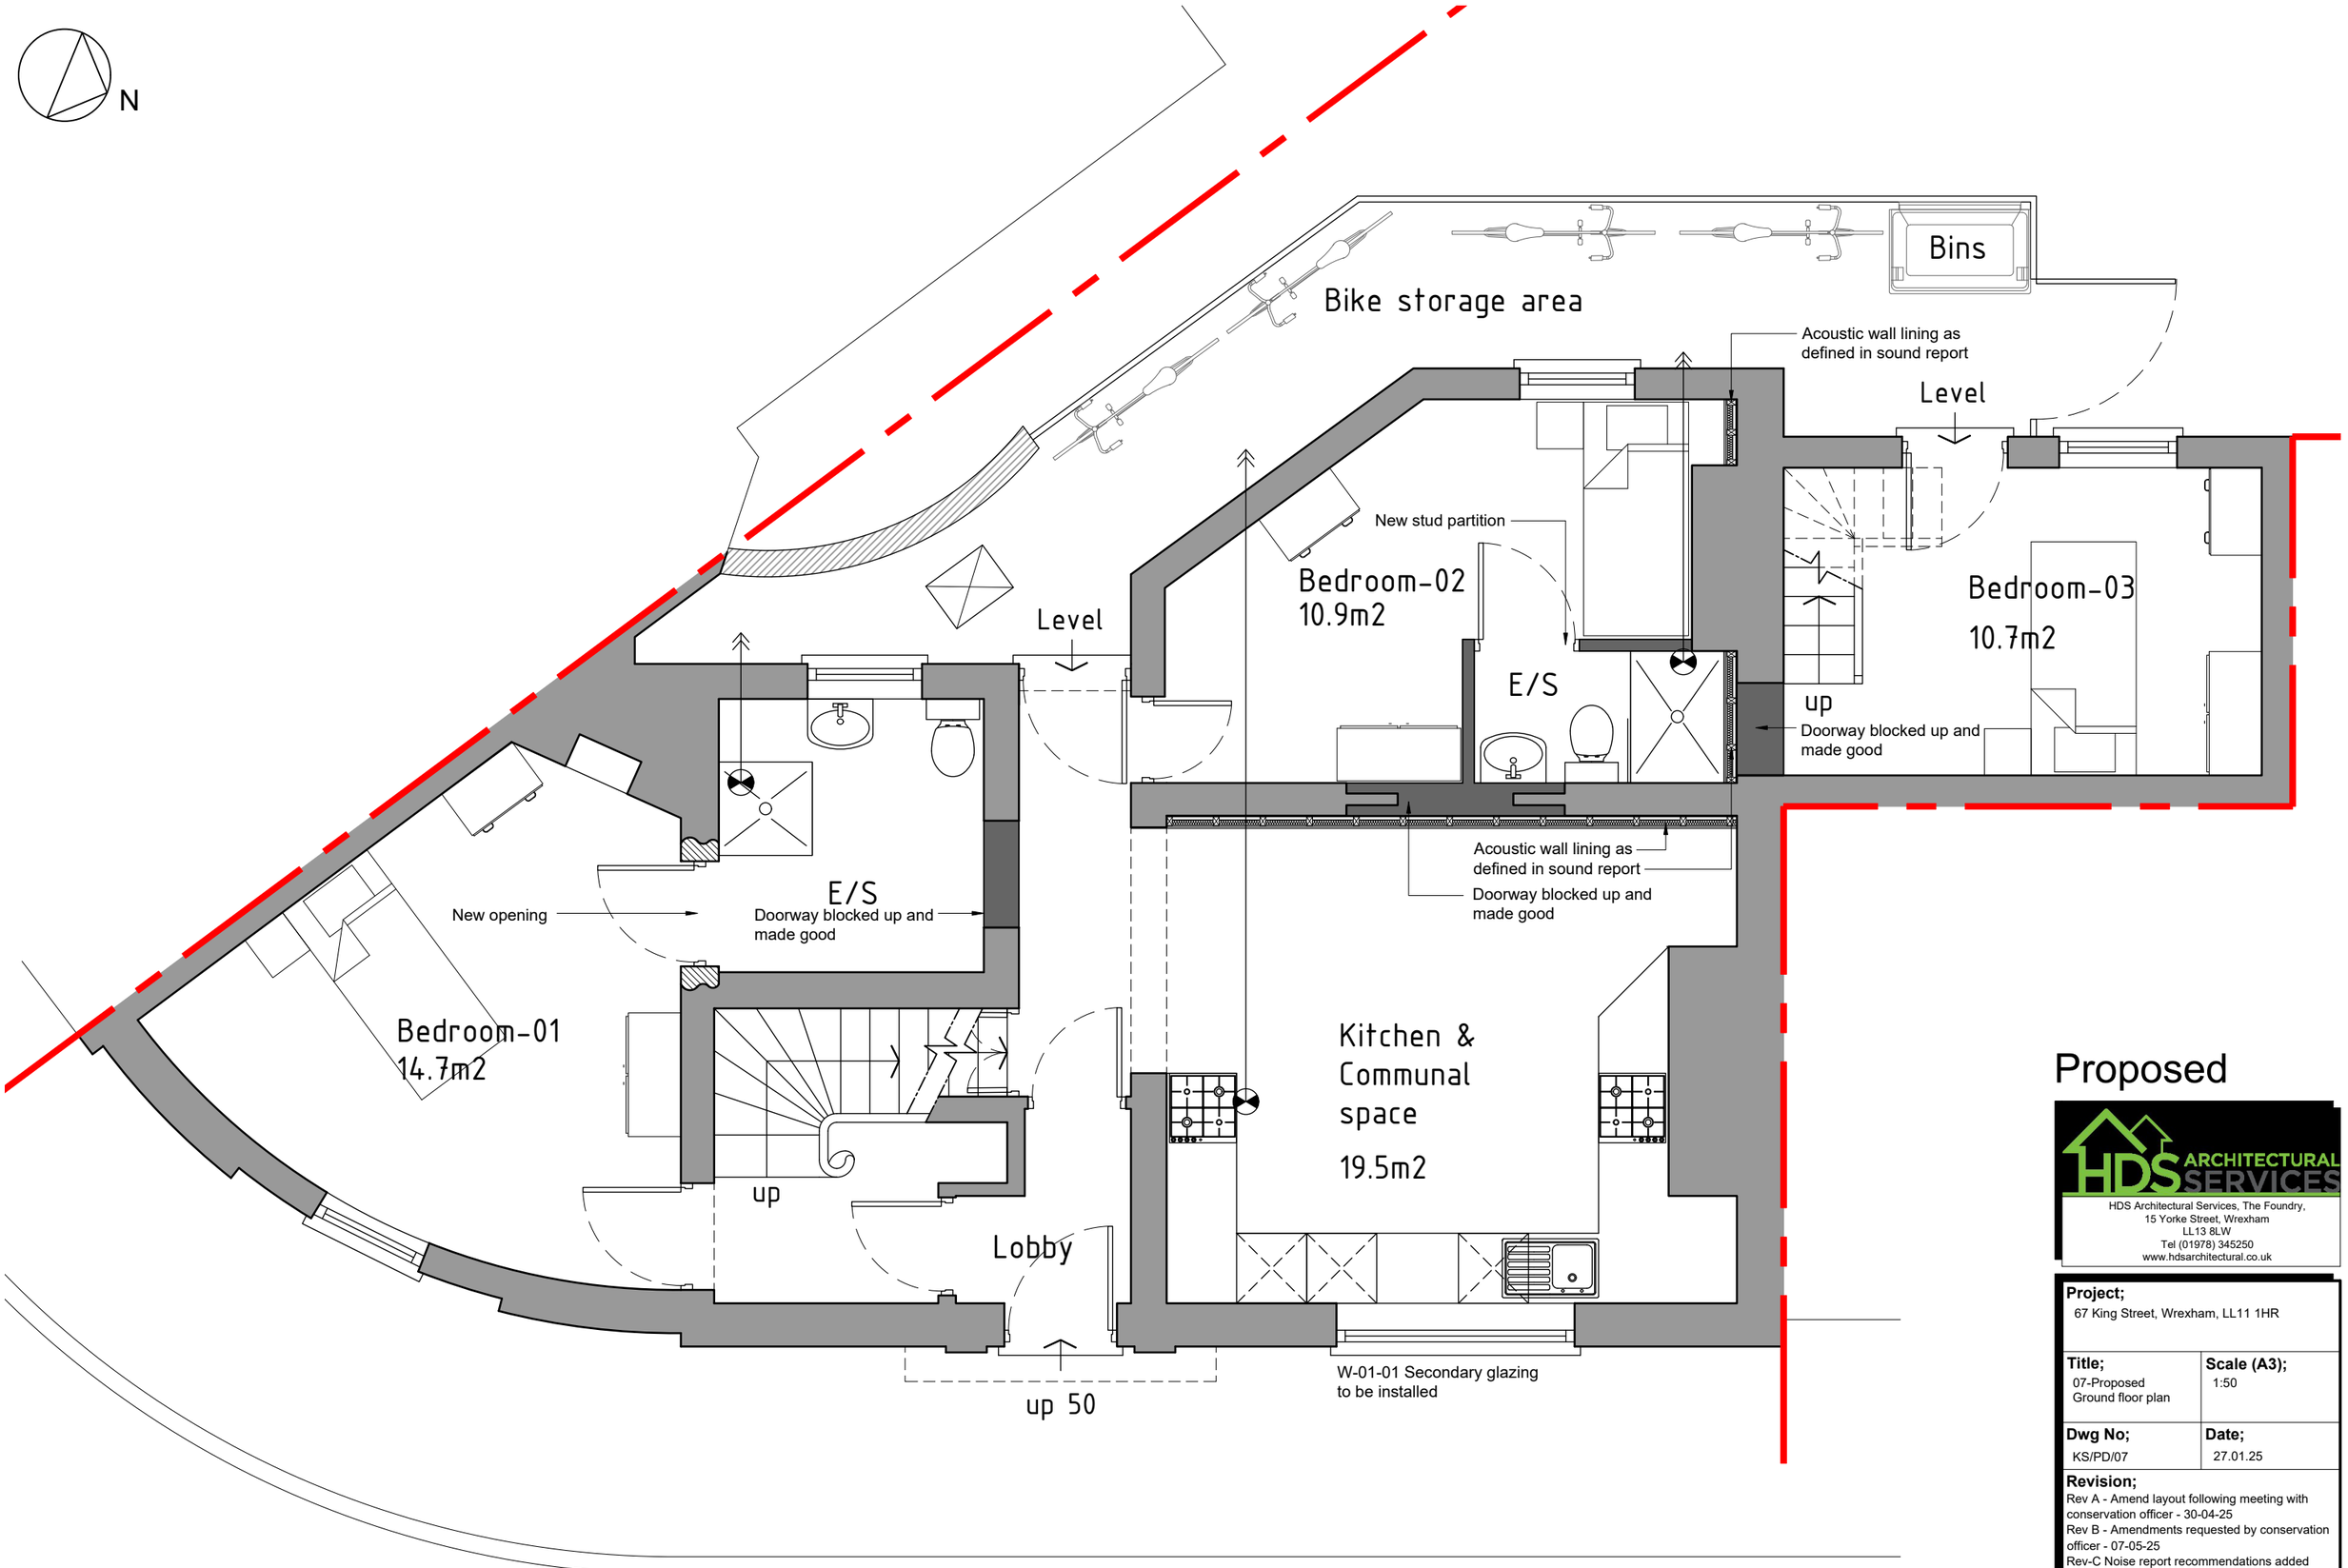


Ground floor plan 1:50

Proposed

HDS ARCHITECTURAL SERVICES
HDS Architectural Services, The Foundry,
15 Yorke Street, Wrexham
LL13 8LW
Tel (01978) 345250
www.hdsarchitectural.co.uk

Project;
67 King Street, Wrexham, LL11 1HR

Title;	**Scale (A3);**
07-Proposed Ground floor plan	1:50
Dwg No;	**Date;**
KS/PD/07	27.01.25

Revision;
Rev A - Amend layout following meeting with conservation officer - 30-04-25
Rev B - Amendments requested by conservation officer - 07-05-25
Rev-C Noise report recommendations added 18.06.25