


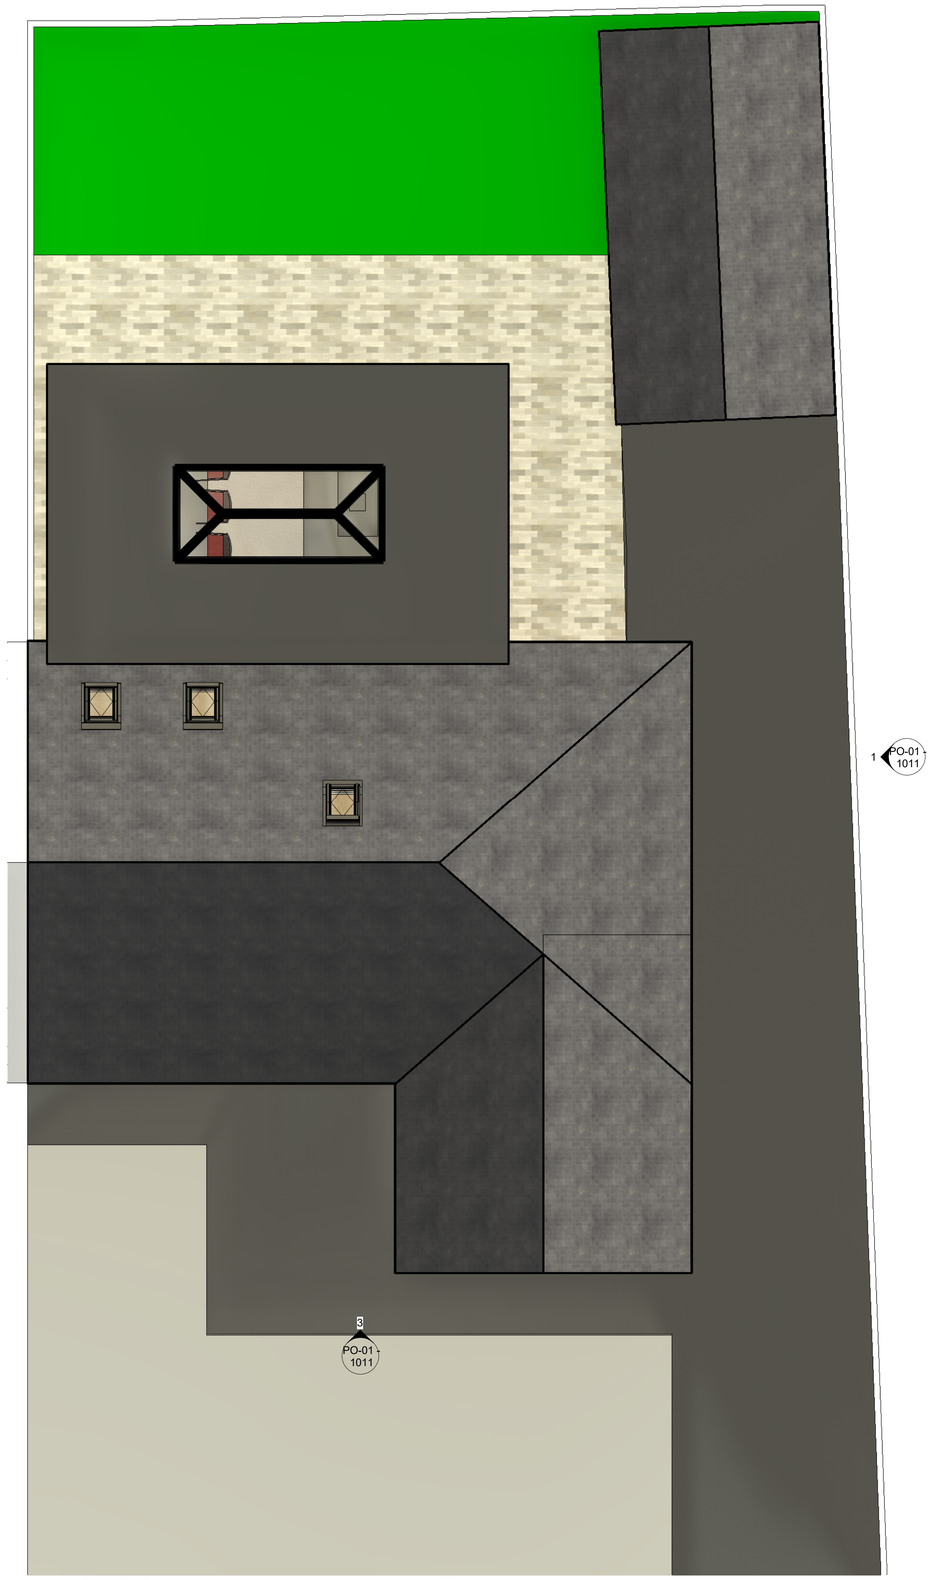

1 | Ground Floor Plan - As Proposed

Scale 1 : 50

2 | Roof Plan - As Proposed

Scale 1 : 50

19-06-2025 - Rev B
- Rooflights added to drawings
- Amended position of proposed Garage

PROJECT
Pant Olwen

TITLE
Ground and Roof Plan - As Proposed

CLIENT
Mr Clarke

SCALE (@ A1)	DATE
1 : 50	19-06-2025

DRAWING NUMBER	REV
PO-01 - 1010	B