


01 LOCATION PLAN
-- 1:500

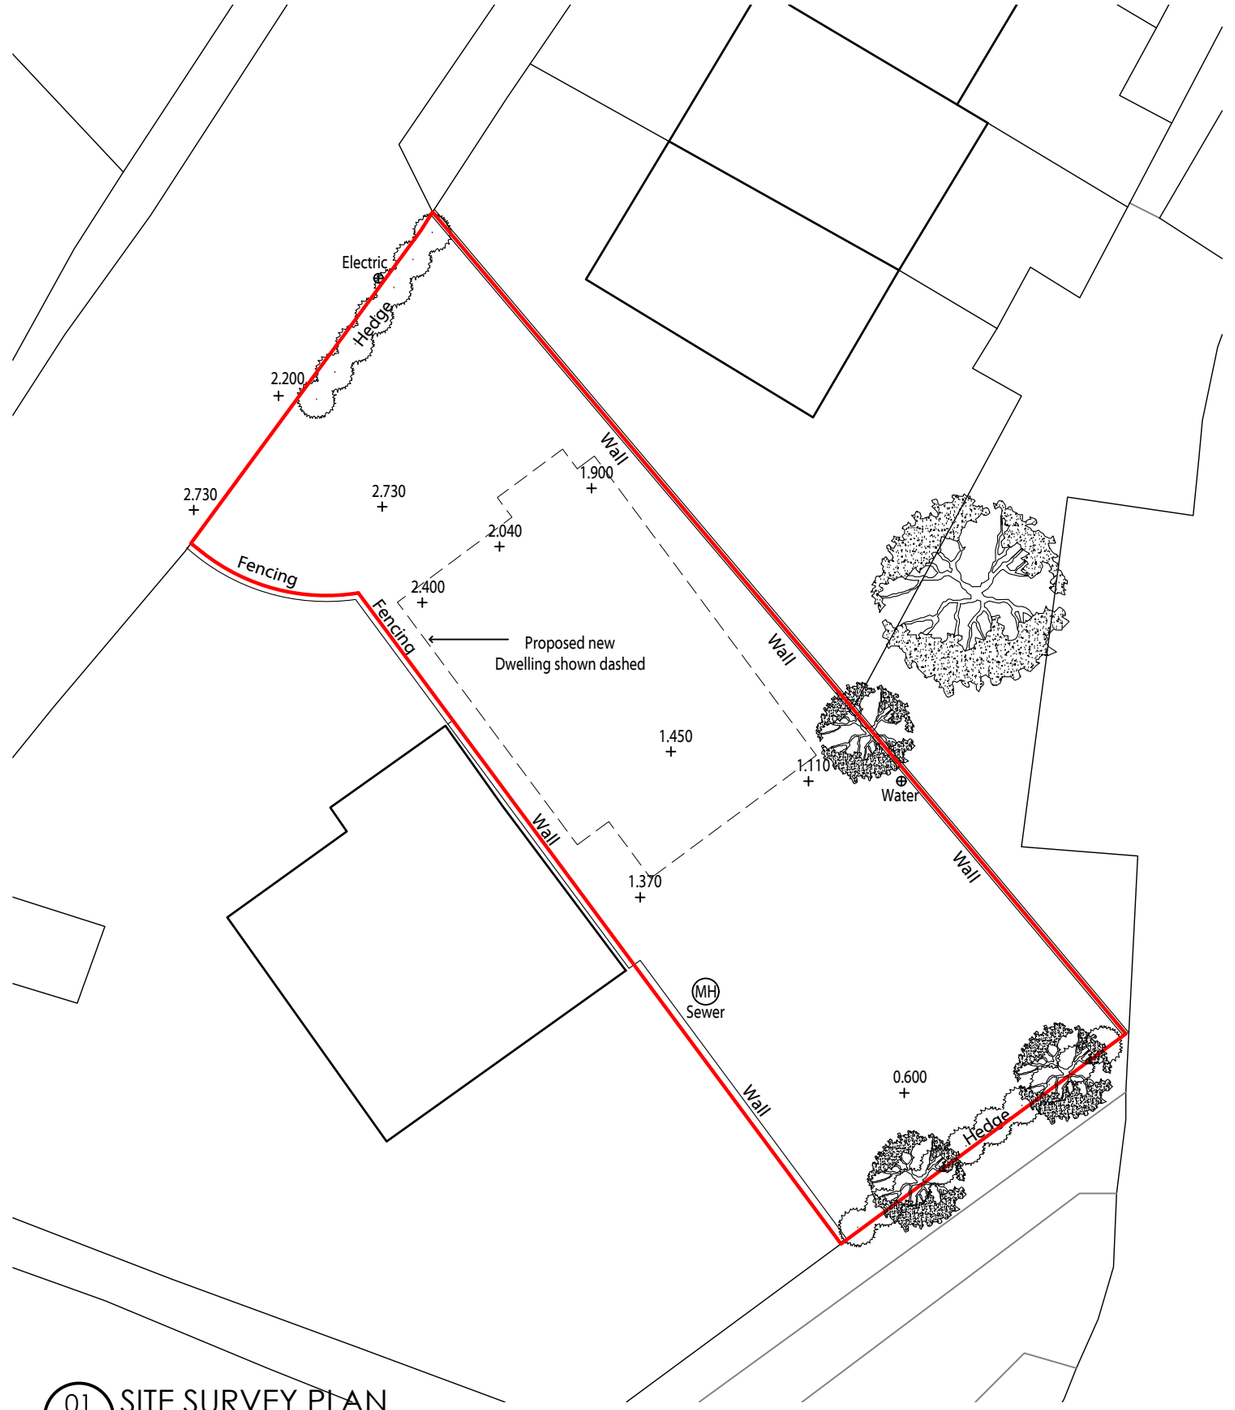

01 SITE SURVEY PLAN
-- 1:200

Notes

Do not scale from drawings.
Errors to be reported immediately to the architect.
To be read in conjunction with all relevant Architects',
Services and Structural Engineers' drawings.
All existing site, tree and building information has been compiled from different sources.
All dimensions to be checked on site.

Rev	Description	By	Date
B	PLANNING ISSUE - APPROVAL OF CONDITIONS	AP	23.06.25
A	SKETCH	AP	16.06.25

© Copyright - Adam Pierpoint

POINT PLANNING AND DESIGN
Cedar Lodge, Bronygarth, Oswestry, Shropshire, SY10 7LY
E adampierpoint@hotmail.co.uk
www.pointplanning.co.uk

NORTH

Project
LAND ADJACENT 7 ROSLYN, ROSE HILL, BRYNTEG, WREXHAM, LL11 6LL


Project No. 2503

Revision B

Date	13.05.2025	Sign off	Designed	AP	Scale/Format 1:500 & 1:200 / A3
CAD File	PP / 2503		Drawn	AP	

Drawing Name
Existing Location and Site Survey Plan

Drawing No. WD.01

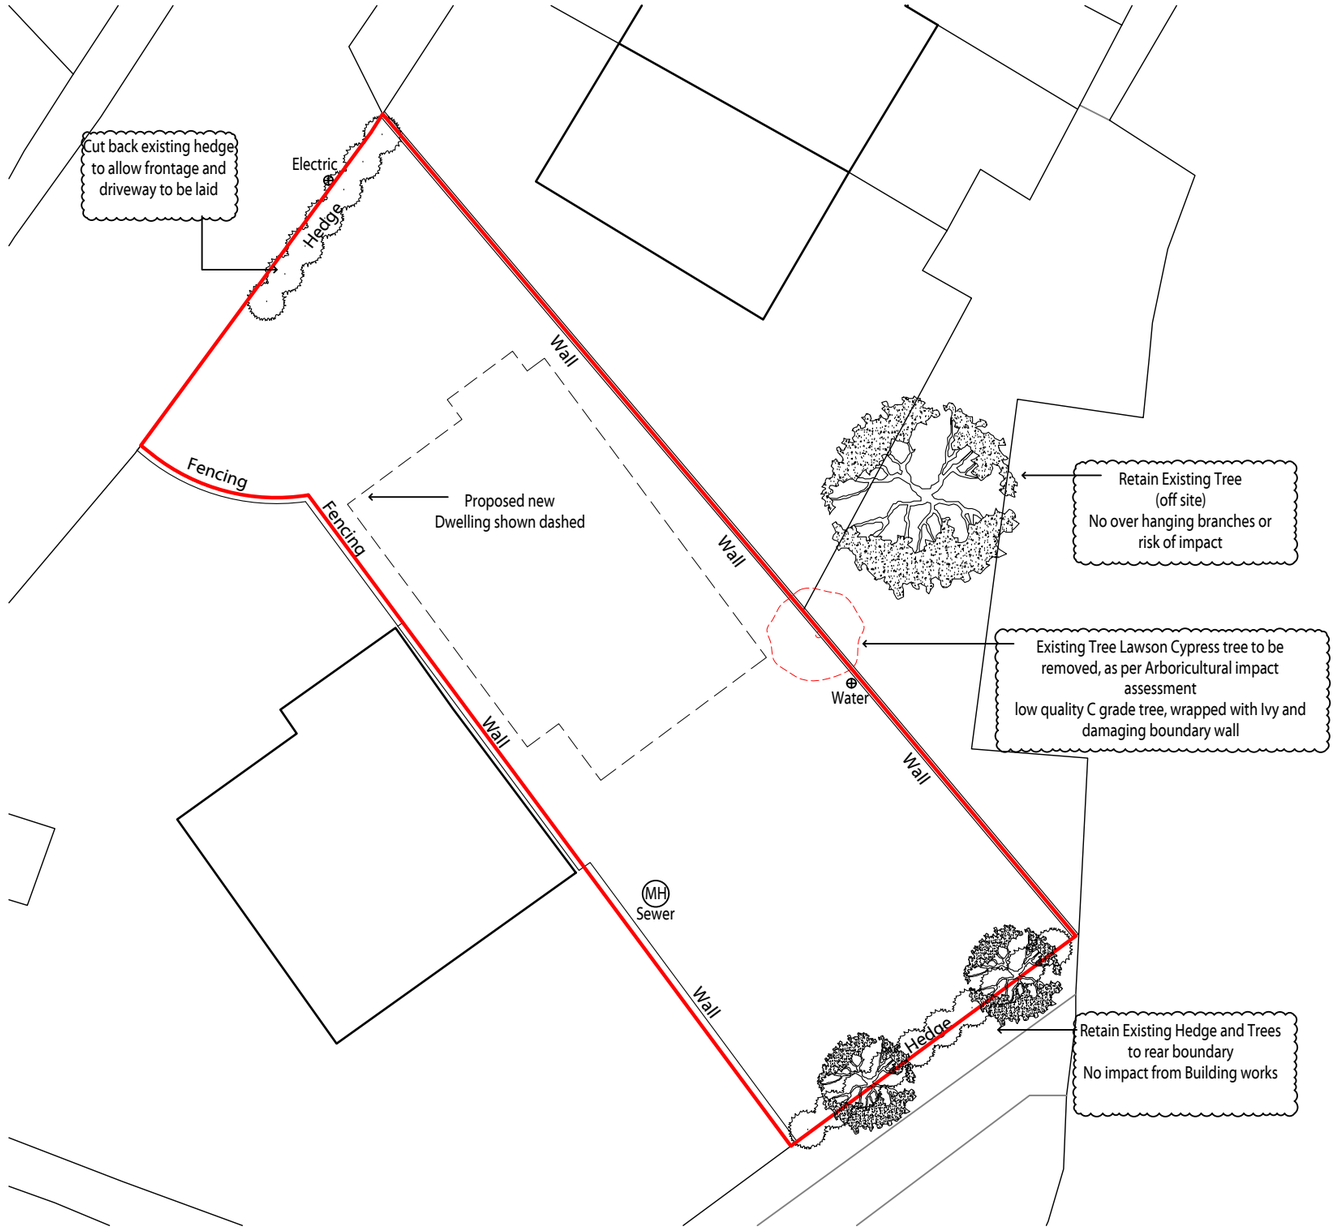

01 -- PROPOSED SITE PLAN
1:200

Rev	Description	By	Date
B	PLANNING ISSUE - APPROVAL OF CONDITIONS	AP	23.06.25
A	SKETCH	AP	16.06.25

Notes

Do not scale from drawings.
Errors to be reported immediately to the architect.
To be read in conjunction with all relevant Architects', Services and Structural Engineers' drawings.
All existing site, tree and building information has been compiled from different sources.
All dimensions to be checked on site.

© Copyright - Adam Pierpoint

POINT PLANNING AND DESIGN
Cedar Lodge, Bronygarth, Oswestry, Shropshire, SY10 7LY
E adampierpoint@hotmail.co.uk
www.pointplanning.co.uk

NORTH


Project
LAND ADJACENT 7 ROSLYN, ROSE HILL, BRYNTEG, WREXHAM, LL11 6LL

Project No. 2503
Revision B


Date	13.05.2025	Sign off	Designed	AP	Scale/Format 1:200 / A3
CAD File	PP / 2503		Drawn	AP	

Drawing Name
Proposed Tree and Landscape Plan

Drawing No. WD.02

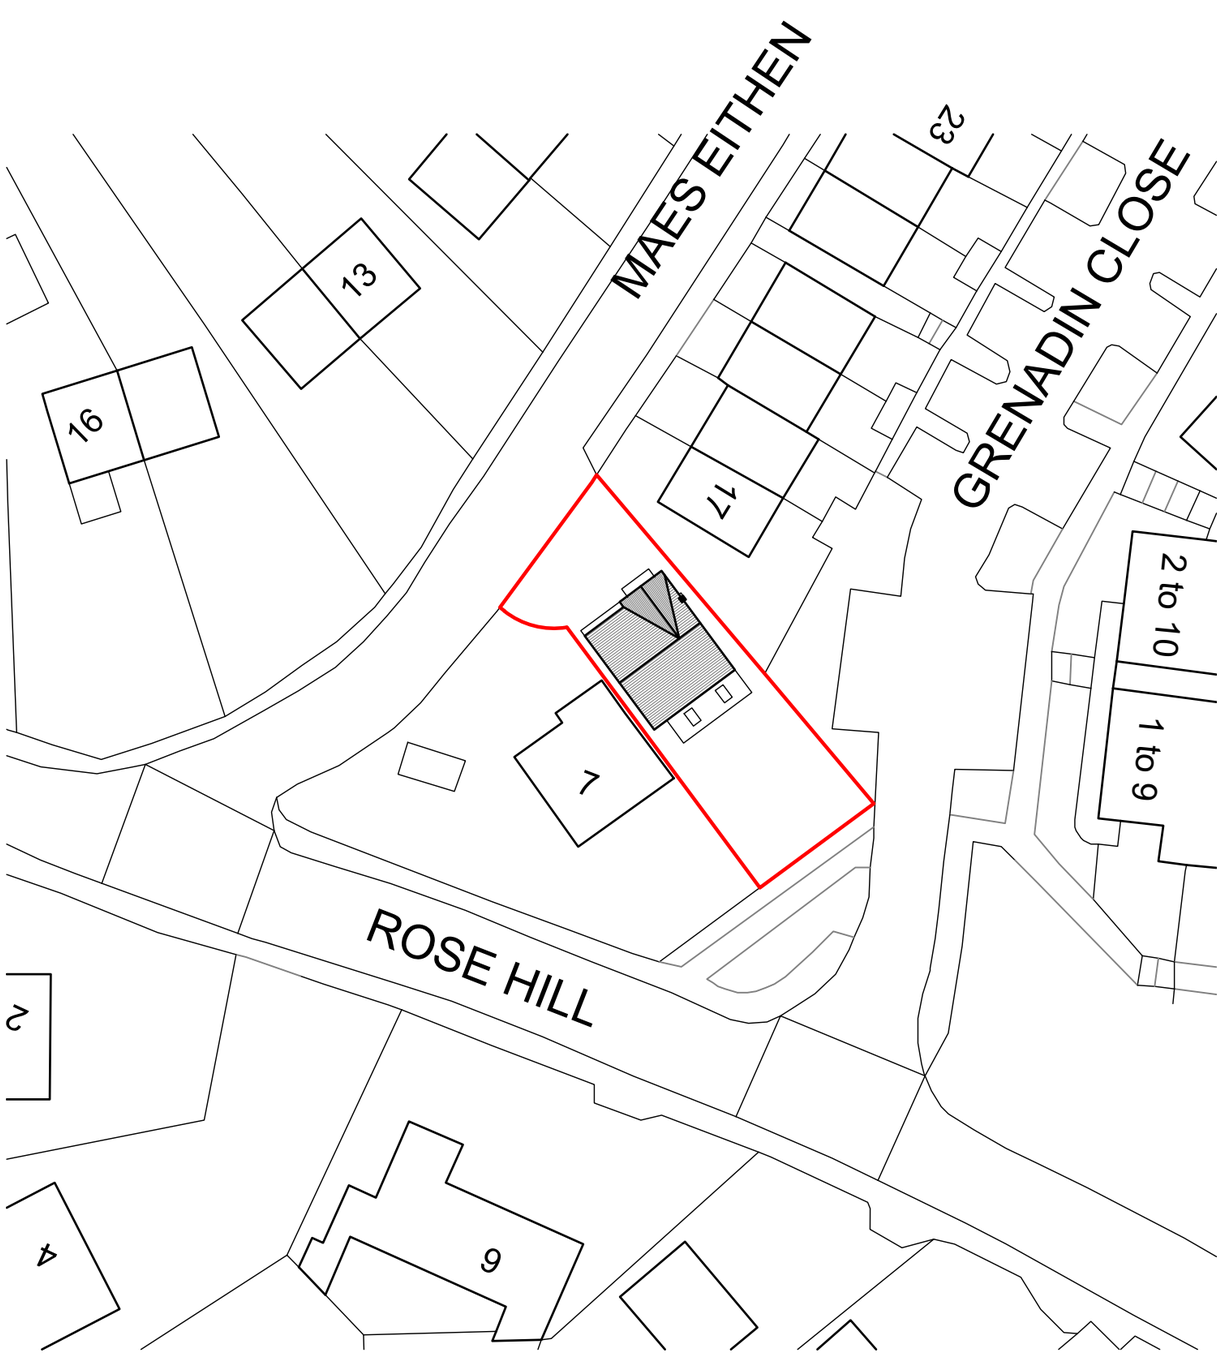

01 -- LOCATION PLAN
1:500

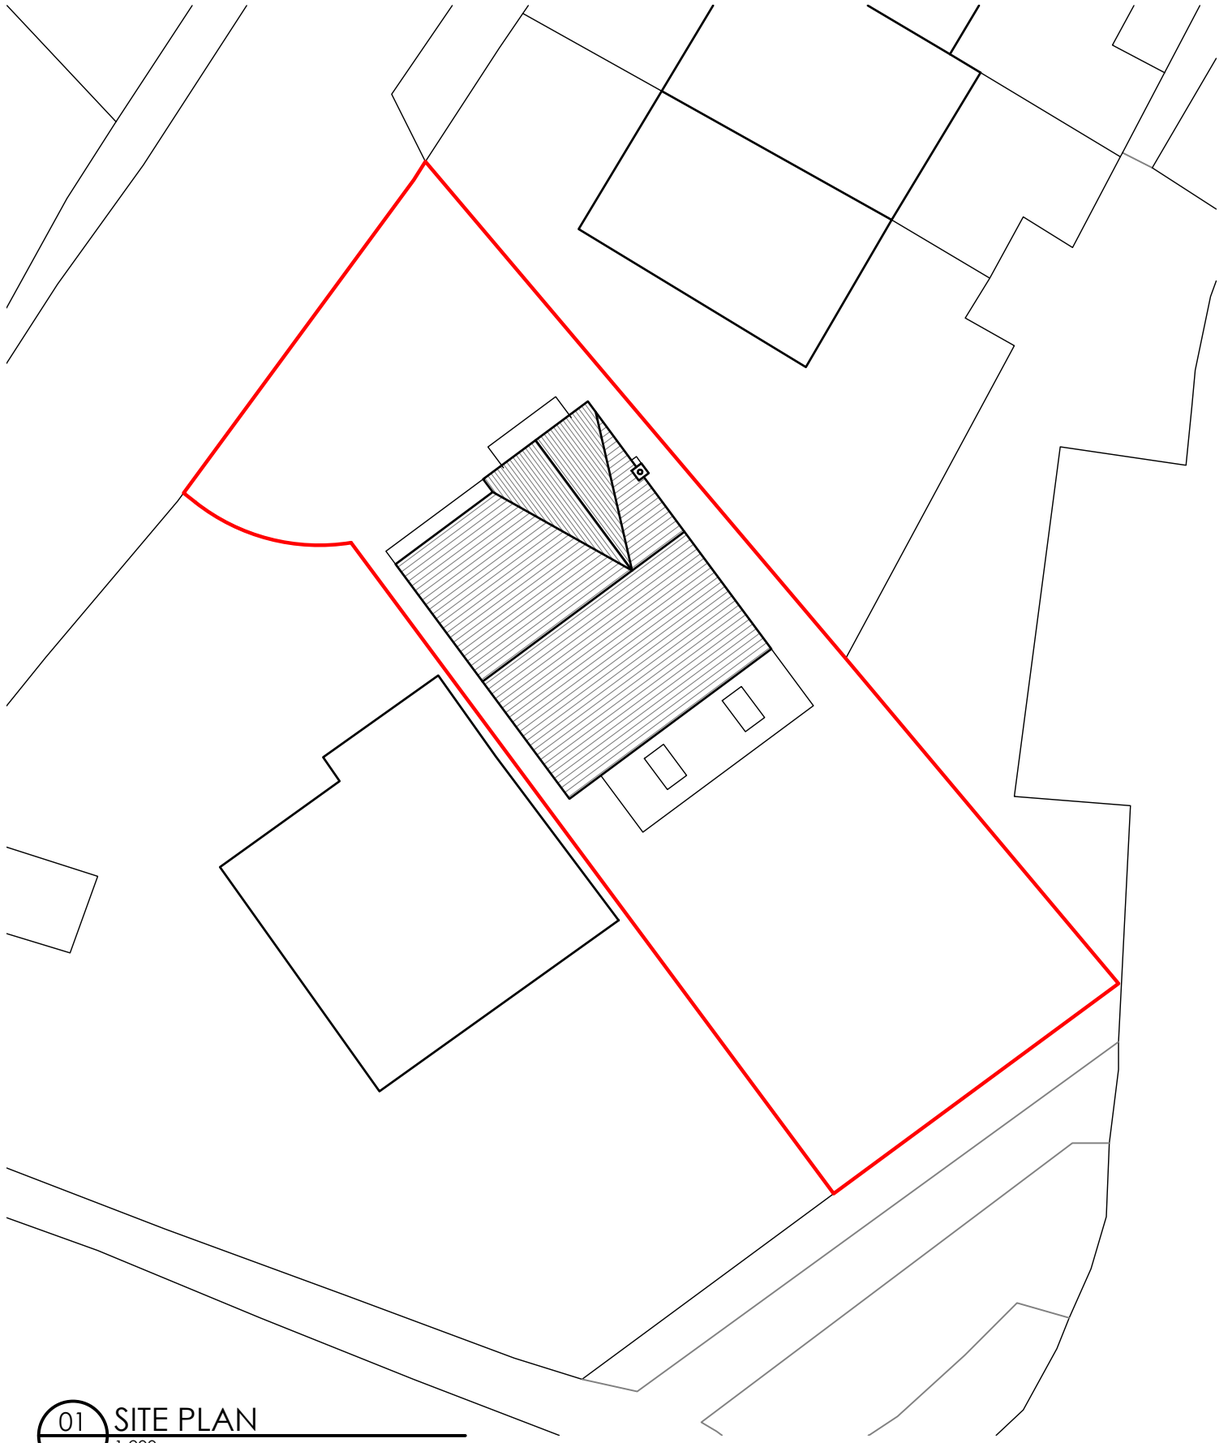

01 -- SITE PLAN
1:200

Rev	Description	By	Date
B	PLANNING ISSUE - APPROVAL OF CONDITIONS	AP	23.06.25
A	SKETCH	AP	16.06.25

Notes

Do not scale from drawings.
Errors to be reported immediately to the architect.
To be read in conjunction with all relevant Architects', Services and Structural Engineers' drawings.
All existing site, tree and building information has been compiled from different sources.
All dimensions to be checked on site.

© Copyright - Adam Pierpoint

POINT PLANNING AND DESIGN
Cedar Lodge, Bronygarth, Oswestry, Shropshire, SY10 7LY
E adampierpoint@hotmail.co.uk
www.pointplanning.co.uk

NORTH

Project
LAND ADJACENT 7 ROSLYN, ROSE HILL, BRYNTEG, WREXHAM, LL11 6LL

Project No. 2503


Revision B


Date	13.05.2025	Sign off		Designed	AP
CAD File	PP / 2503			Drawn	AP


Scale/Format 1:500 & 1:200 / A3

Drawing Name
Proposed Location and Site Plan

Drawing No. WD.90

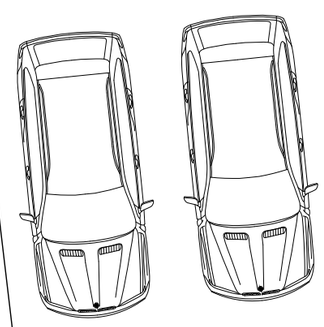

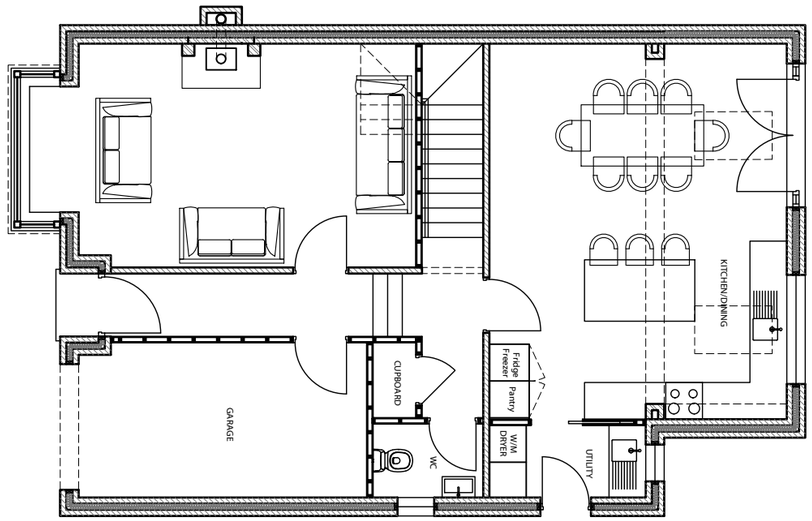

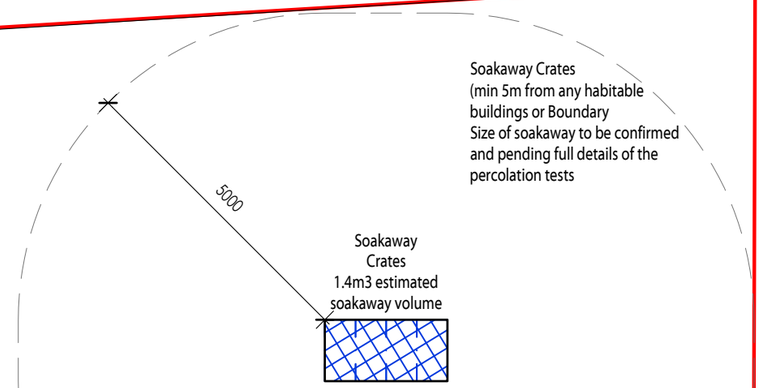

Soakaway Crates
(min 5m from any habitable buildings or Boundary
Size of soakaway to be confirmed and pending full details of the percolation tests

Soakaway Crates
1.4m3 estimated soakaway volume

New soakaway Size and Biodisc details to be confirmed by building control in acordance with BRE Digest 365 and full details of the percolation tests and the proposed soakaways should be submitted for approval
(Ensure Percolation test results and design are approved by building control before construction)

01 SITE PLAN
-- 1:100

Rev	Description	By	Date
B	PLANNING ISSUE - APPROVAL OF CONDITIONS	AP	23.06.25
A	SKETCH	AP	16.06.25

Notes

Do not scale from drawings.
Errors to be reported immediately to the architect.
To be read in conjunction with all relevant Architects', Services and Structural Engineers' drawings.
All existing site, tree and building information has been compiled from different sources.
All dimensions to be checked on site.

© Copyright - Adam Pierpoint

POINT PLANNING AND DESIGN
Cedar Lodge, Bronygarth, Oswestry, Shropshire, SY10 7LY
E adampierpoint@hotmail.co.uk
www.pointplanning.co.uk

NORTH

Project
LAND ADJACENT 7 ROSLYN, ROSE HILL, BRYNTEG, WREXHAM, LL11 6LL

Project No.
2503


Revision
B

Date	13.05.2025	Sign off		Designed	AP
CAD File	PP / 2503			Drawn	AP

Scale/Format
1:100 / A3

Drawing Name
Site Plan - Ground Floor

Drawing No.
WD.91

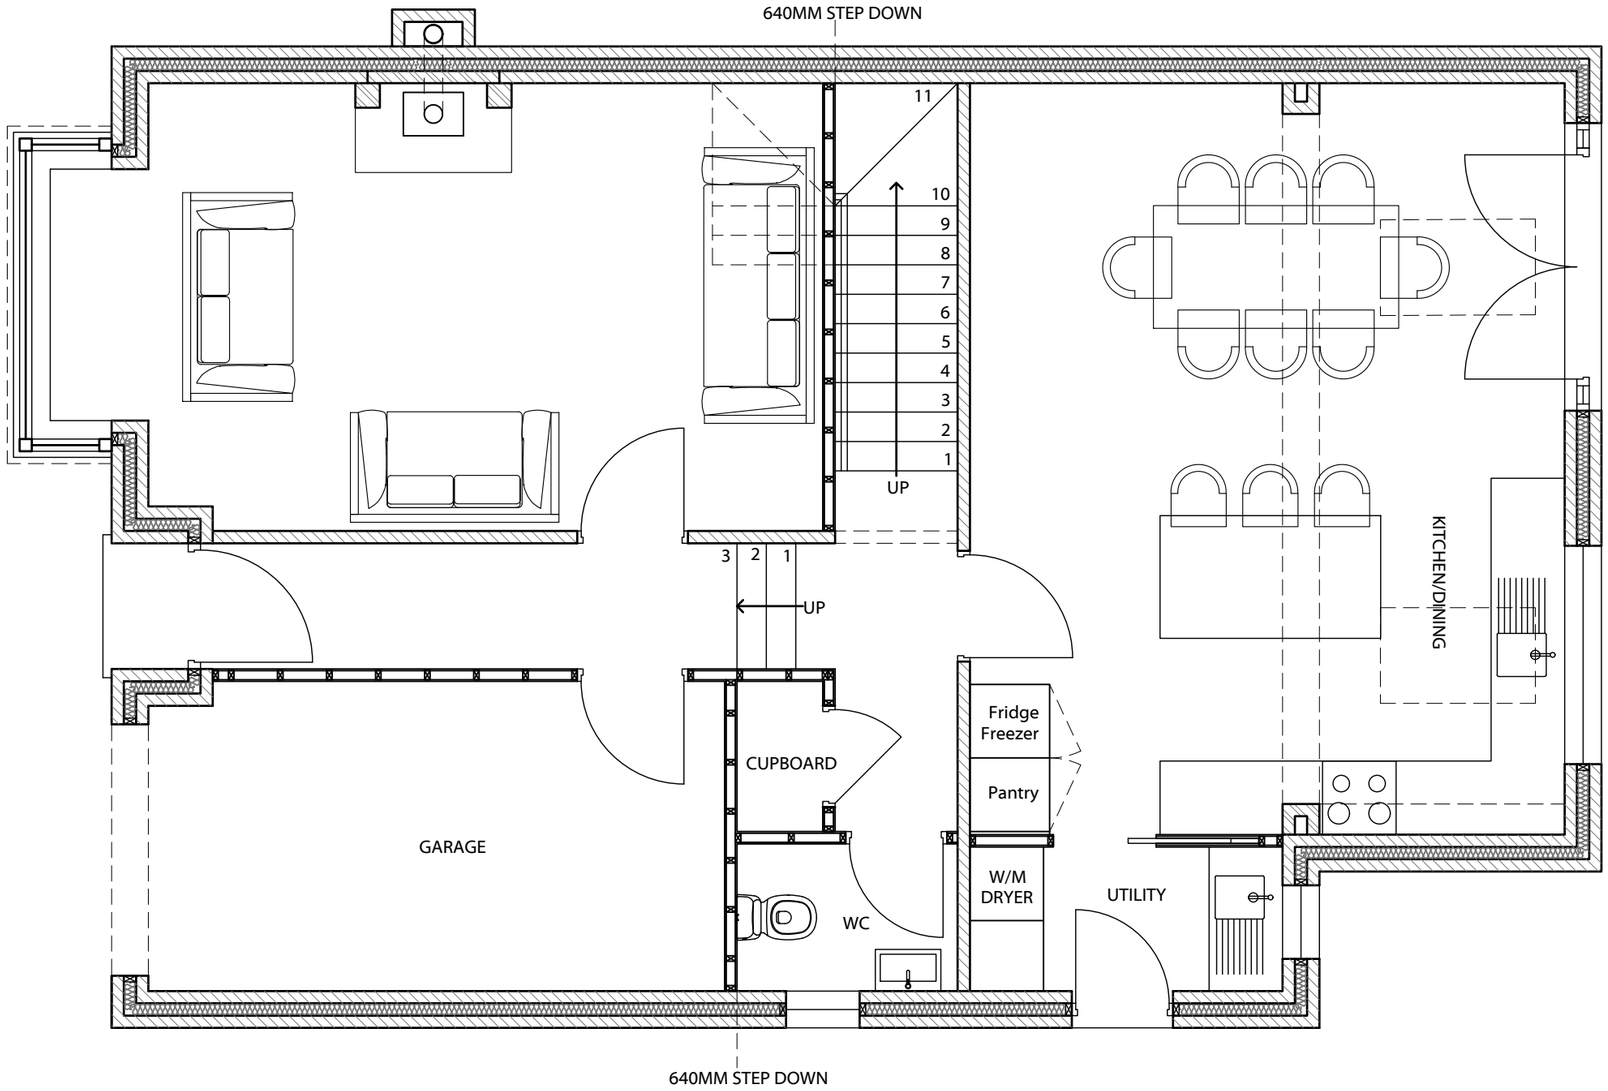

01 -- GROUND FLOOR PLAN
1:50

Rev	Description	By	Date
B	PLANNING ISSUE - APPROVAL OF CONDITIONS	AP	23.06.25
A	SKETCH	AP	16.06.25

Notes

Do not scale from drawings.
Errors to be reported immediately to the architect.
To be read in conjunction with all relevant Architects', Services and Structural Engineers' drawings.
All existing site, tree and building information has been compiled from different sources.
All dimensions to be checked on site.

© Copyright - Adam Pierpoint

POINT PLANNING AND DESIGN
Cedar Lodge, Bronygarth, Oswestry, Shropshire, SY10 7LY
E adampierpoint@hotmail.co.uk
www.pointplanning.co.uk

NORTH

Project
LAND ADJACENT 7 ROSLYN, ROSE HILL, BRYNTEG, WREXHAM, LL11 6LL

Project No.
2503


Revision
B

Date	13.05.2025	Sign off		Designed	AP
CAD File	PP / 2503			Drawn	AP

Scale/Format
1:50 / A3

Drawing Name
Ground Floor Plan

Drawing No.
WD.100

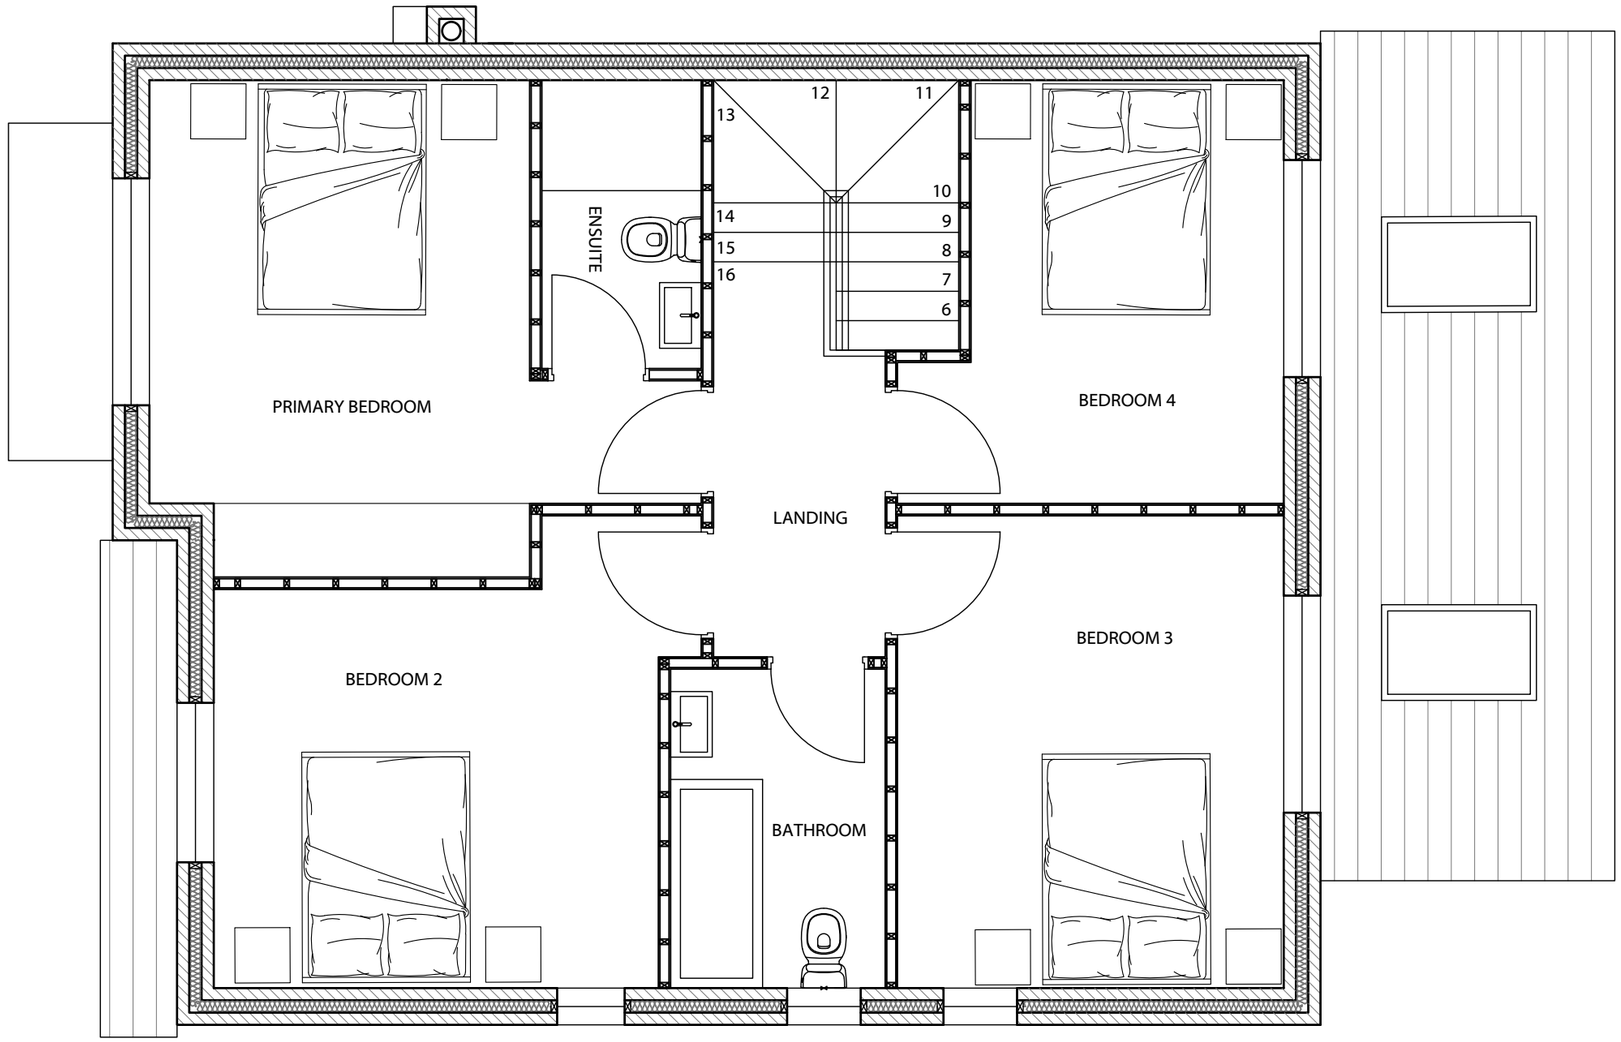

01 -- FIRST FLOOR PLAN
1:50

Rev	Description	By	Date
B	PLANNING ISSUE - APPROVAL OF CONDITIONS	AP	23.06.25
A	SKETCH	AP	16.06.25

Notes

Do not scale from drawings.
Errors to be reported immediately to the architect.
To be read in conjunction with all relevant Architects', Services and Structural Engineers' drawings.
All existing site, tree and building information has been compiled from different sources.
All dimensions to be checked on site.

© Copyright - Adam Pierpoint

POINT PLANNING AND DESIGN
Cedar Lodge, Bronygarth, Oswestry, Shropshire, SY10 7LY
E adampierpoint@hotmail.co.uk
www.pointplanning.co.uk

NORTH

Project
LAND ADJACENT 7 ROSLYN, ROSE HILL, BRYNTEG, WREXHAM, LL11 6LL

Project No.
2503


Revision
B

Date	13.05.2025	Sign off		Designed	AP
CAD File	PP / 2503			Drawn	AP

Scale/Format
1:50 / A3

Drawing Name
First Floor Plan

Drawing No.
WD.101

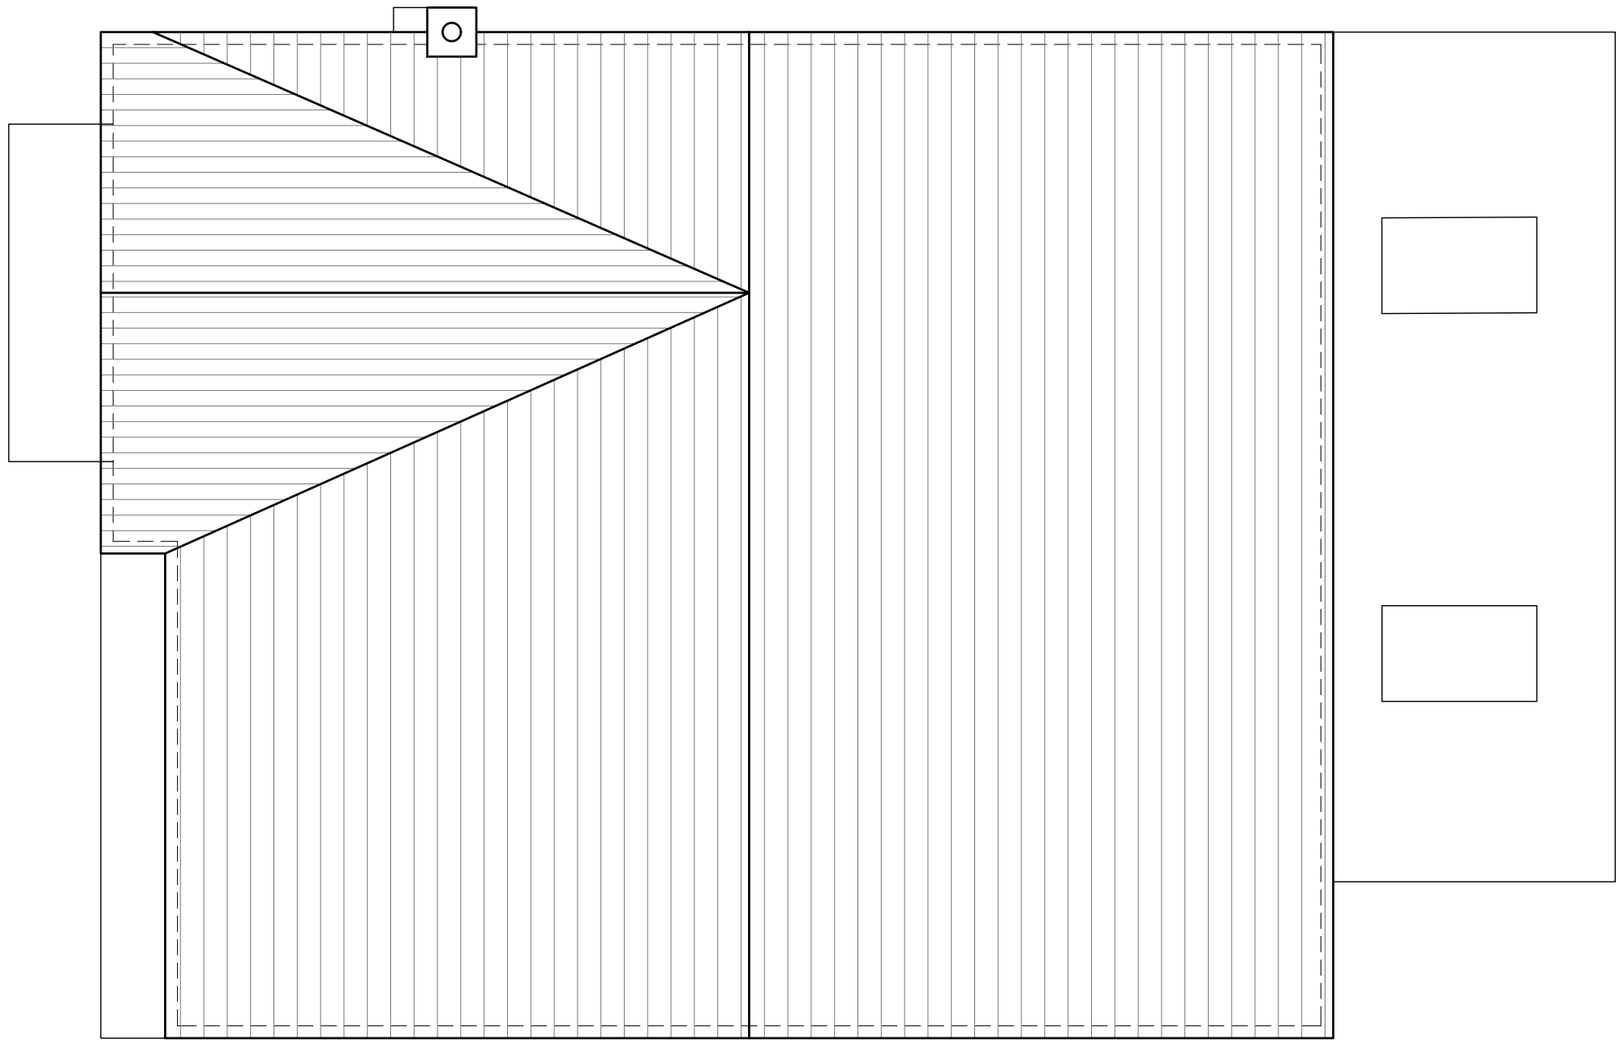

01 ROOF PLAN
-- 1:50

Rev	Description	By	Date
B	PLANNING ISSUE - APPROVAL OF CONDITIONS	AP	23.06.25
A	SKETCH	AP	16.06.25

Notes

Do not scale from drawings.
Errors to be reported immediately to the architect.
To be read in conjunction with all relevant Architects', Services and Structural Engineers' drawings.
All existing site, tree and building information has been compiled from different sources.
All dimensions to be checked on site.

© Copyright - Adam Pierpoint

POINT PLANNING AND DESIGN
Cedar Lodge, Bronygarth, Oswestry, Shropshire, SY10 7LY
E adampierpoint@hotmail.co.uk
www.pointplanning.co.uk

NORTH

Project
LAND ADJACENT 7 ROSLYN, ROSE HILL, BRYNTEG, WREXHAM, LL11 6LL

Project No.
2503


Revision
B

Date	13.05.2025	Sign off		Designed	AP
CAD File	PP / 2503			Drawn	AP

Scale/Format
1:50 / A3

Drawing Name
Roof Plan

Drawing No.
WD.102

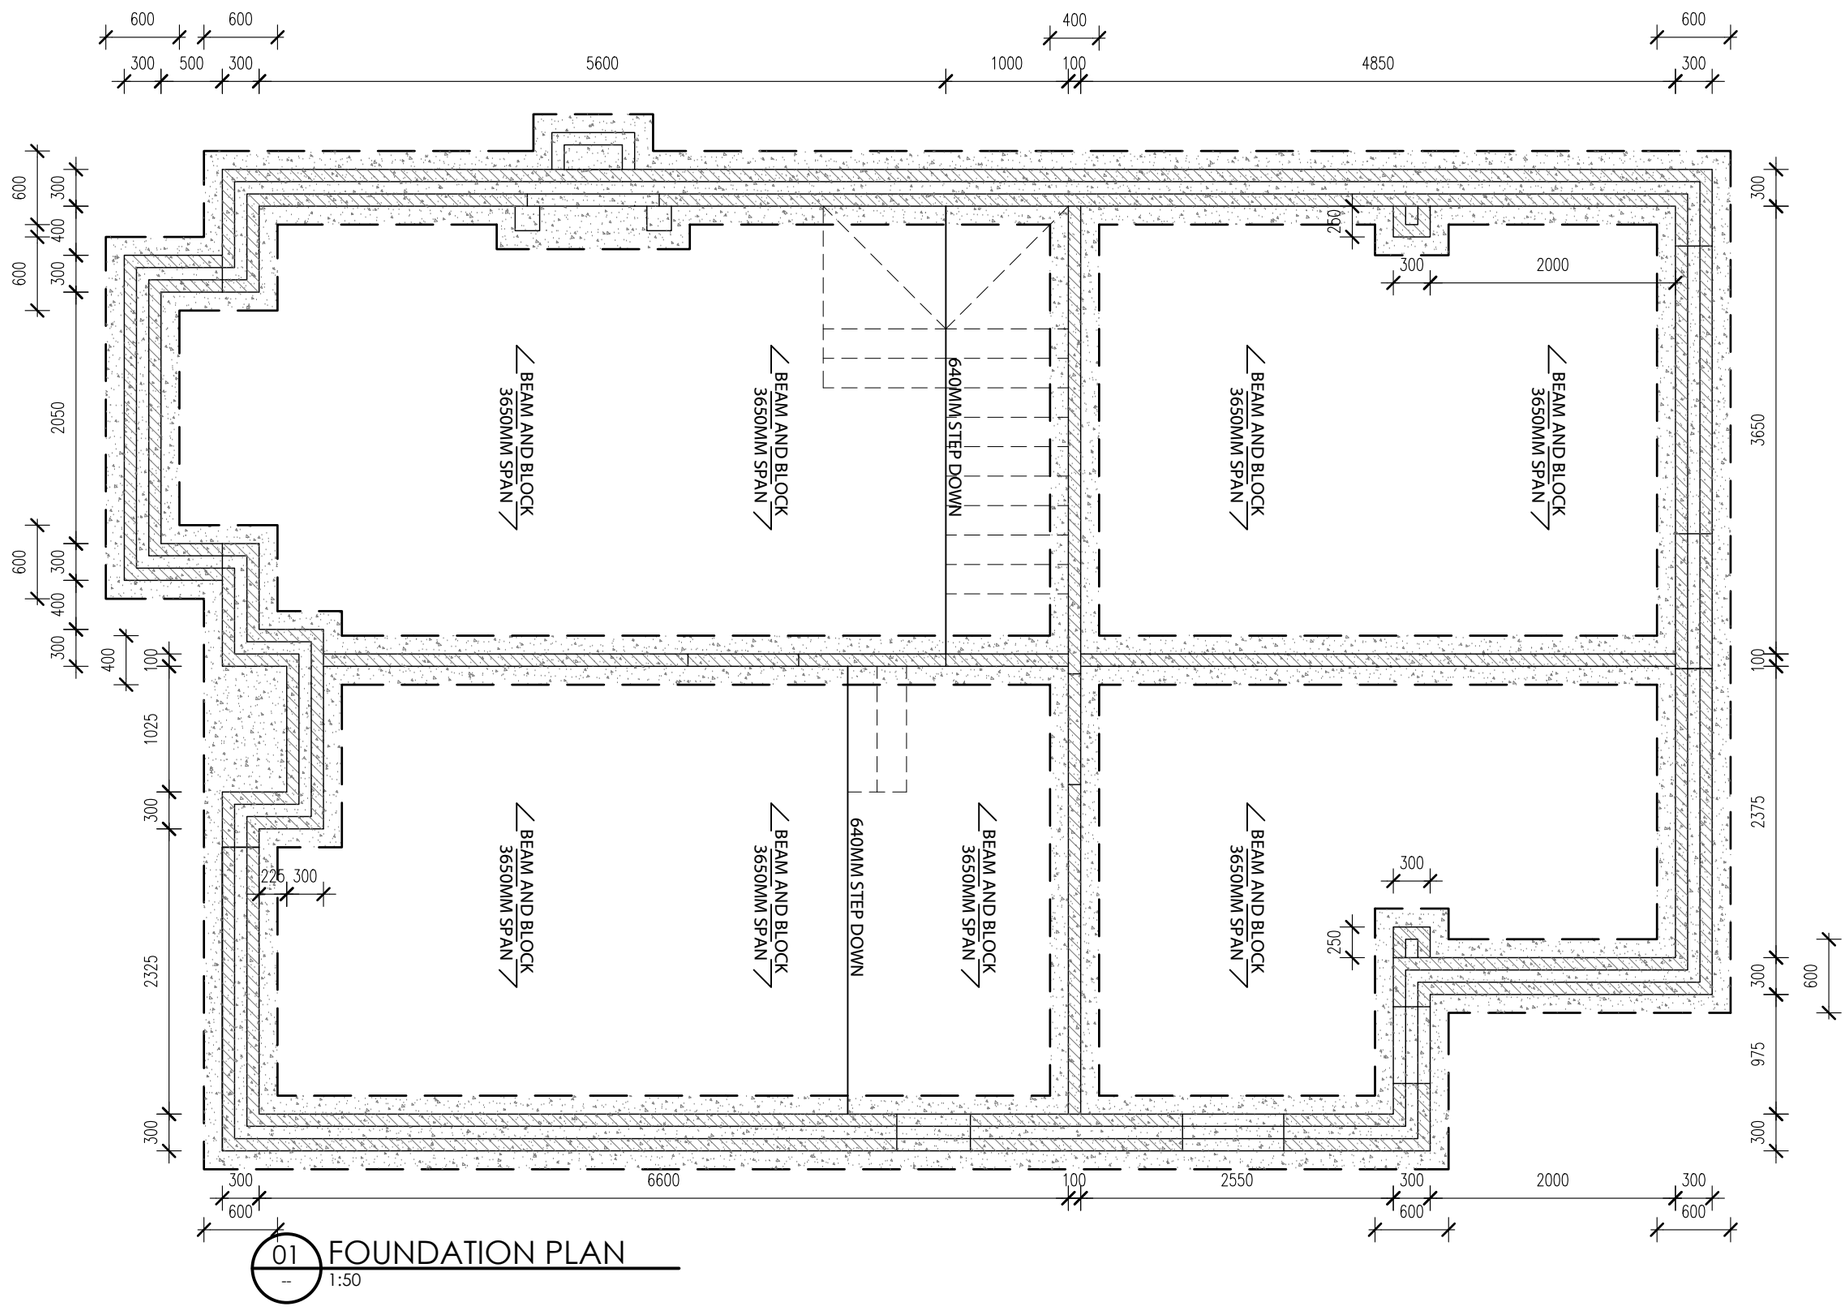

01 FOUNDATION PLAN
-- 1:50

Rev	Description	By	Date
B	PLANNING ISSUE - APPROVAL OF CONDITIONS	AP	23.06.25
A	SKETCH	AP	16.06.25

Notes

Do not scale from drawings.
Errors to be reported immediately to the architect.
To be read in conjunction with all relevant Architects', Services and Structural Engineers' drawings.
All existing site, tree and building information has been compiled from different sources.
All dimensions to be checked on site.

© Copyright - Adam Pierpoint

POINT PLANNING AND DESIGN
Cedar Lodge, Bronygarth, Oswestry, Shropshire, SY10 7LY
E adampierpoint@hotmail.co.uk
www.pointplanning.co.uk

NORTH

Project
LAND ADJACENT 7 ROSLYN, ROSE HILL, BRYNTEG, WREXHAM, LL11 6LL

Project No.
2503


Revision
B

Date	13.05.2025	Sign off		Designed	AP
CAD File	PP / 2503			Drawn	AP


Scale/Format
1:50 / A3

Drawing Name
Foundation Plan

Drawing No.
WD.120

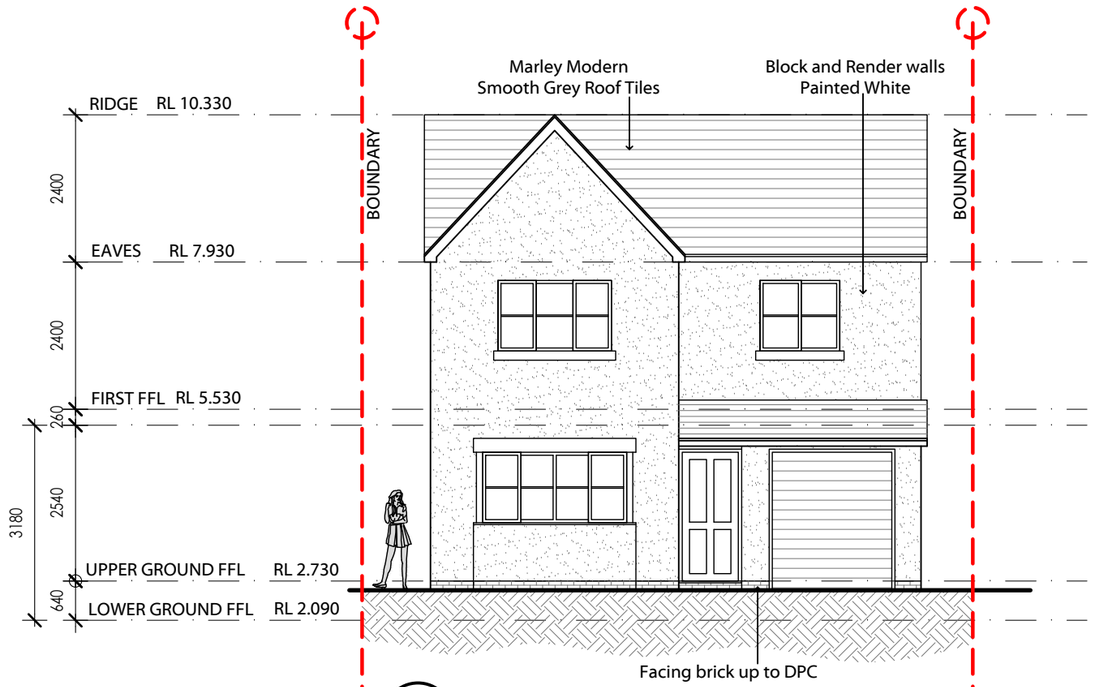

01 -- FRONT ELEVATION
1:100

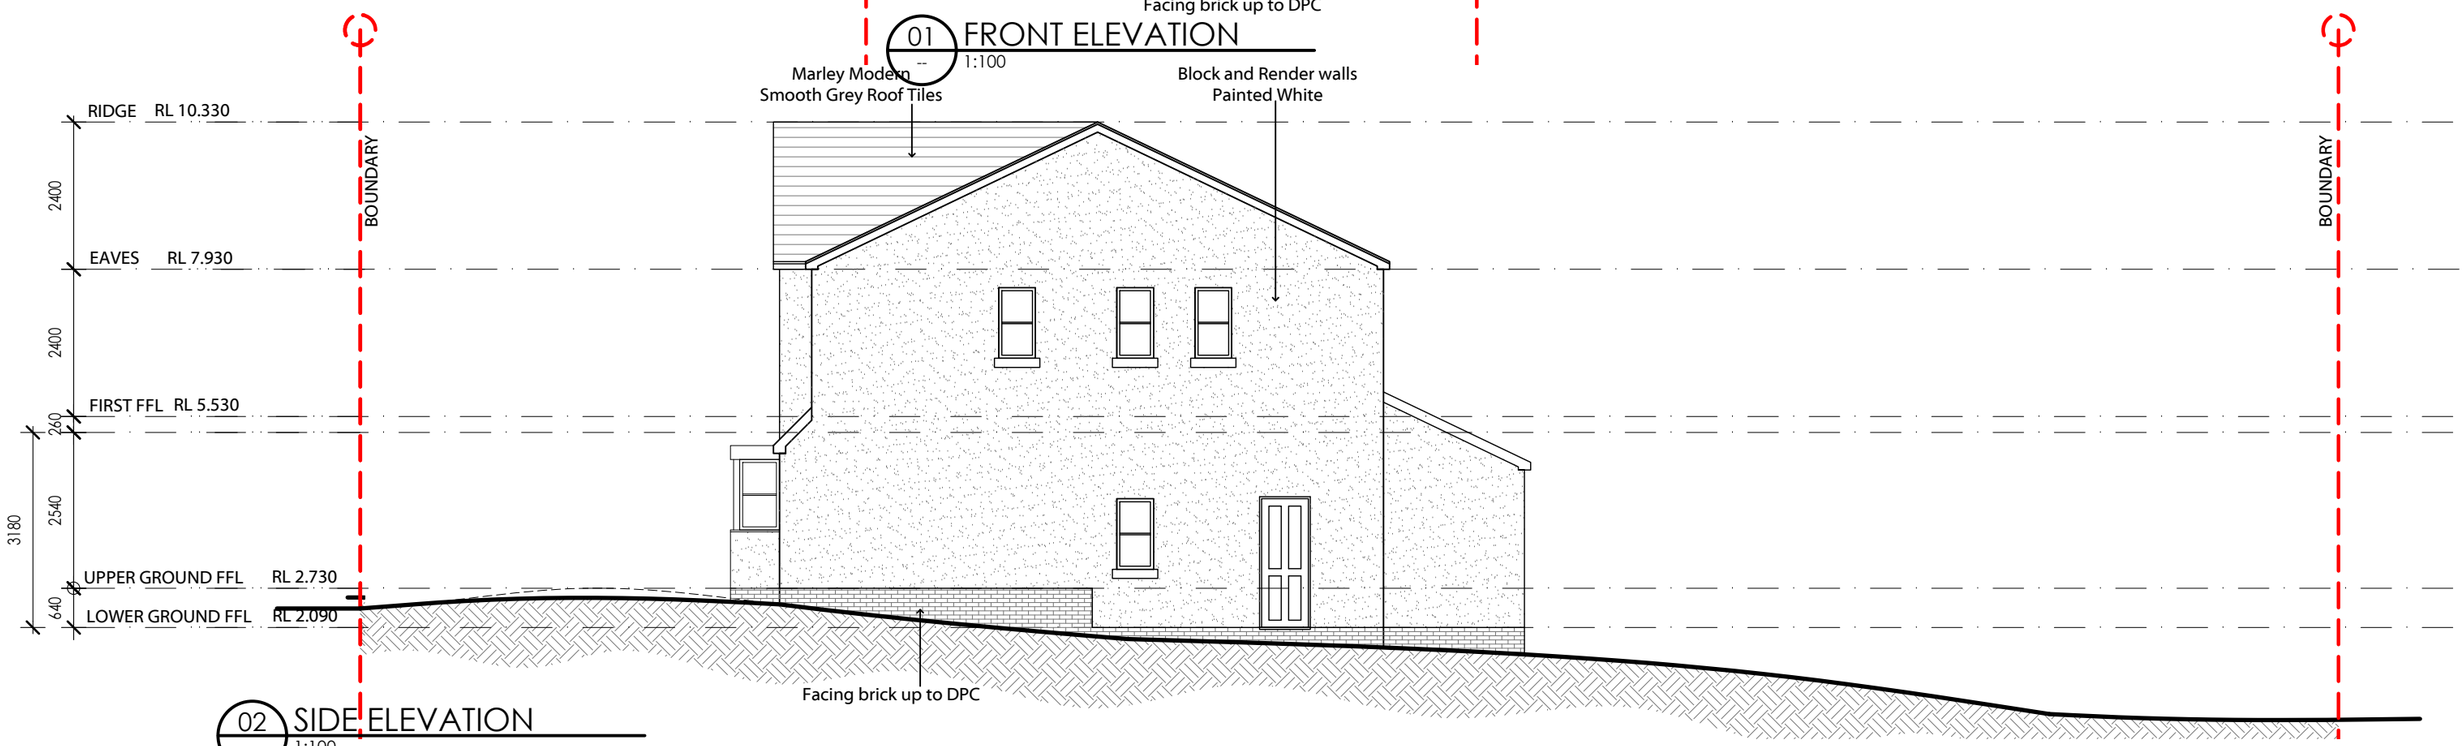

02 -- SIDE ELEVATION
1:100

Rev	Description	By	Date
B	PLANNING ISSUE - APPROVAL OF CONDITIONS	AP	23.06.25
A	SKETCH	AP	16.06.25

Notes

Do not scale from drawings.
Errors to be reported immediately to the architect.
To be read in conjunction with all relevant Architects',
Services and Structural Engineers' drawings.
All existing site, tree and building information has been compiled from different sources.
All dimensions to be checked on site.

© Copyright - Adam Pierpoint

POINT PLANNING AND DESIGN
Cedar Lodge, Bronygarth, Oswestry, Shropshire, SY10 7LY
E adampierpoint@hotmail.co.uk
www.pointplanning.co.uk

NORTH

Project
LAND ADJACENT 7 ROSLYN, ROSE HILL, BRYNTEG, WREXHAM, LL11 6LL

Project No.
2503


Revision
B

Date	13.05.2025	Sign off		Designed	AP
CAD File	PP / 2503			Drawn	AP


Scale/Format
1:100 / A3

Drawing Name
External Elevations

Drawing No.
WD.300

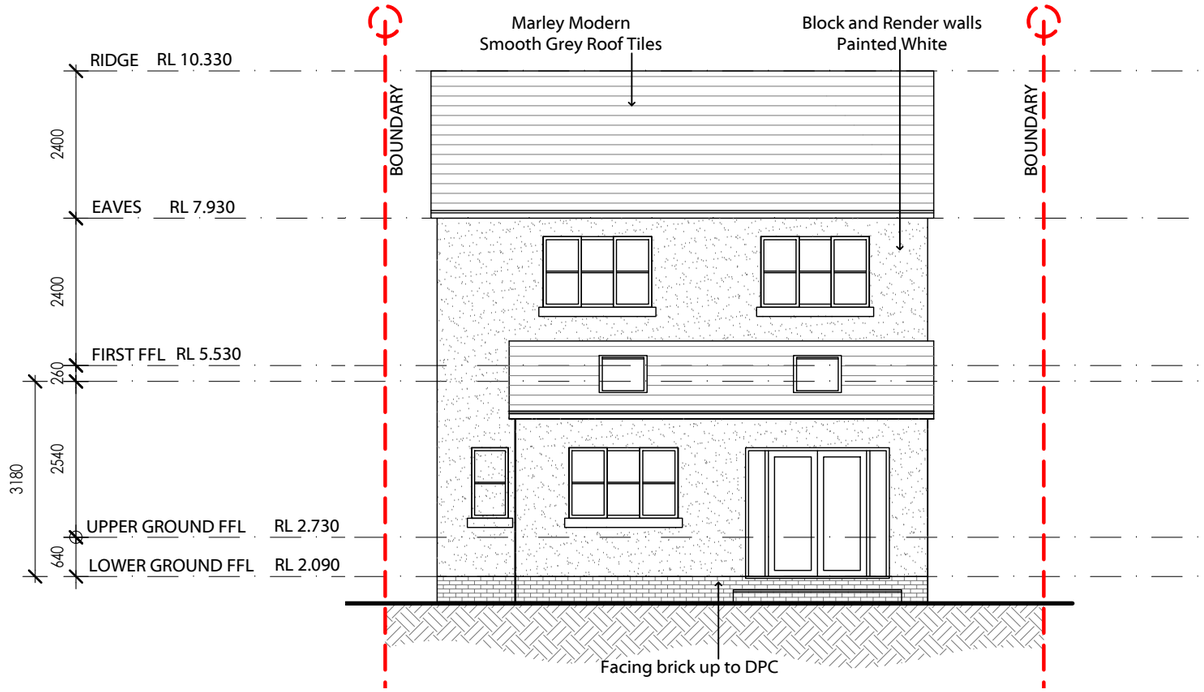

01 -- FRONT ELEVATION
1:100

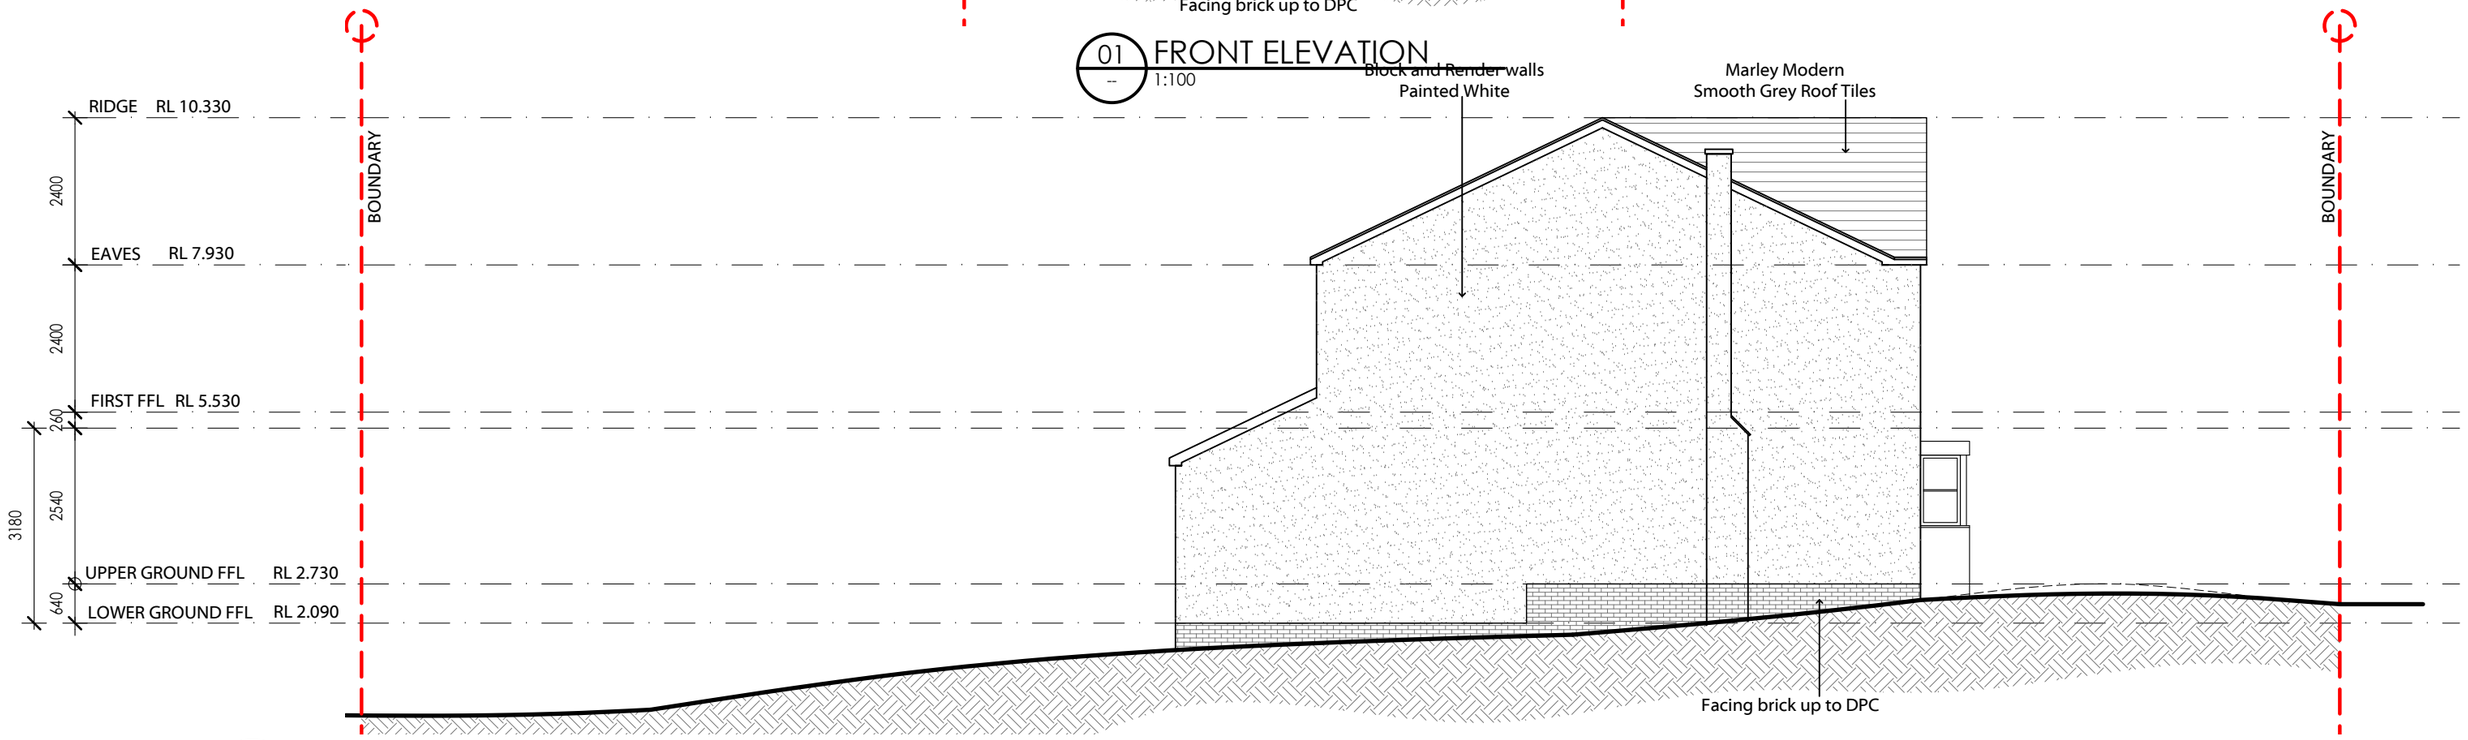

02 -- SIDE ELEVATION
1:100

Rev	Description	By	Date
B	PLANNING ISSUE - APPROVAL OF CONDITIONS	AP	23.06.25
A	SKETCH	AP	16.06.25

Notes

Do not scale from drawings.
Errors to be reported immediately to the architect.
To be read in conjunction with all relevant Architects', Services and Structural Engineers' drawings.
All existing site, tree and building information has been compiled from different sources.
All dimensions to be checked on site.

© Copyright - Adam Pierpoint

POINT PLANNING AND DESIGN
Cedar Lodge, Bronygarth, Oswestry, Shropshire, SY10 7LY
E adampierpoint@hotmail.co.uk
www.pointplanning.co.uk

NORTH

Project
LAND ADJACENT 7 ROSLYN, ROSE HILL, BRYNTEG, WREXHAM, LL11 6LL

Project No.
2503


Revision
B

Date	13.05.2025	Sign off		Designed	AP
CAD File	PP / 2503			Drawn	AP

Scale/Format
1:100 / A3

Drawing Name
External Elevations

Drawing No.
WD.301

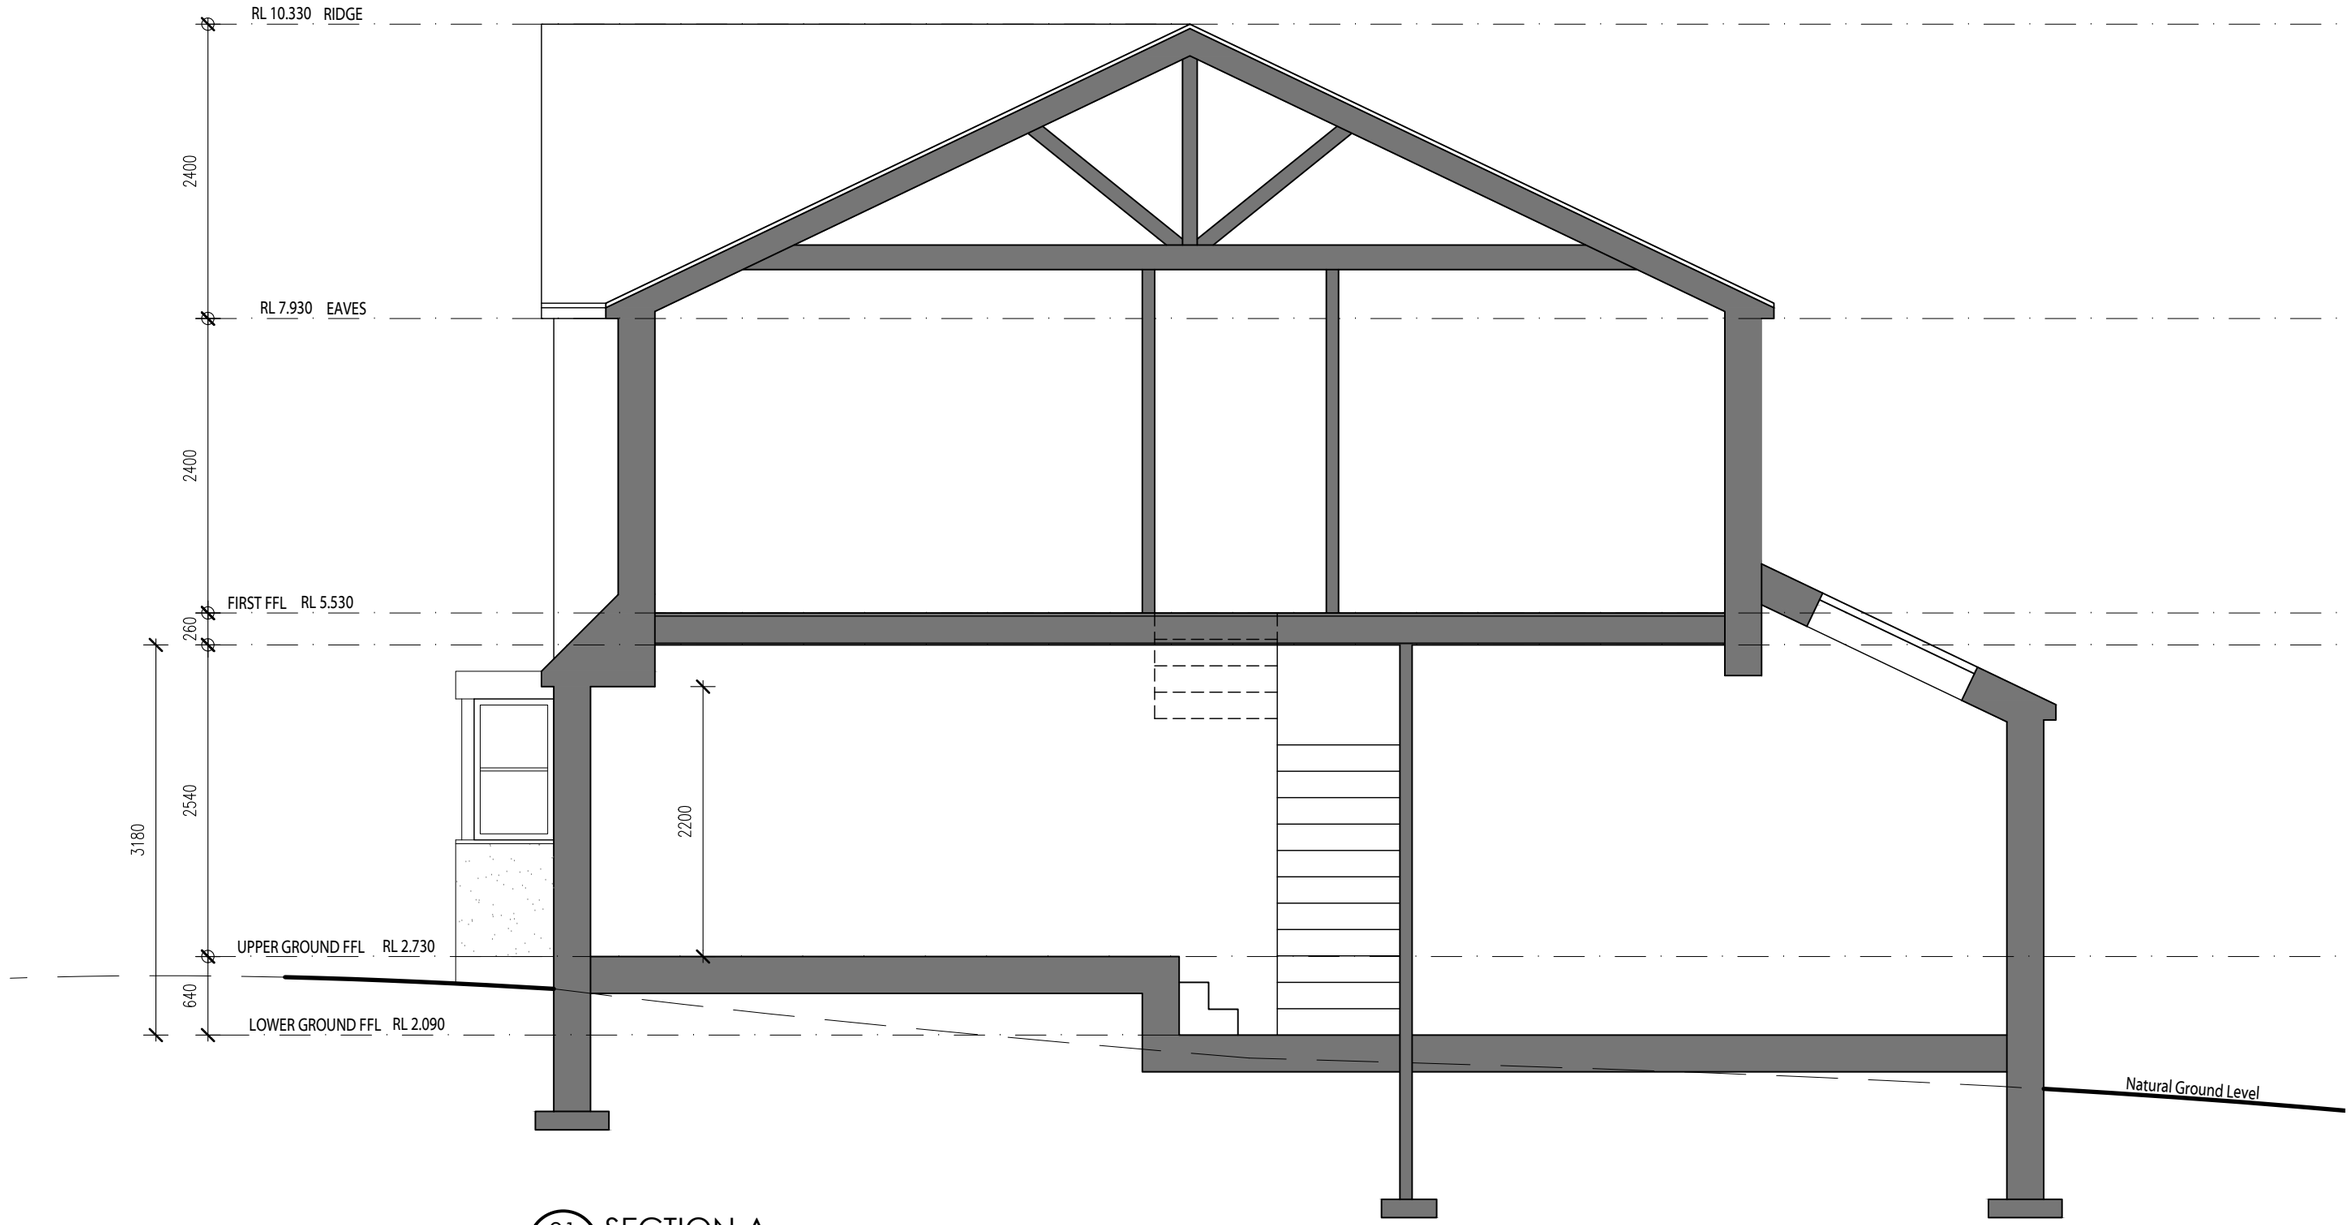

01 -- SECTION A
1:50

Rev	Description	By	Date
B	PLANNING ISSUE - APPROVAL OF CONDITIONS	AP	23.06.25
A	SKETCH	AP	16.06.25

Notes

Do not scale from drawings.
Errors to be reported immediately to the architect.
To be read in conjunction with all relevant Architects',
Services and Structural Engineers' drawings.
All existing site, tree and building information has been compiled from different sources.
All dimensions to be checked on site.

© Copyright - Adam Pierpoint

POINT PLANNING AND DESIGN
Cedar Lodge, Bronygarth, Oswestry, Shropshire, SY10 7LY
E adampierpoint@hotmail.co.uk
www.pointplanning.co.uk

NORTH

Project
LAND ADJACENT 7 ROSLYN, ROSE HILL, BRYNTEG, WREXHAM, LL11 6LL

Project No. 2503

Revision B

Date	13.05.2025	Sign off	Designed	AP	Scale/Format 1:50/ A3
CAD File	PP / 2503		Drawn	AP	

Drawing Name
Section A

Drawing No.
WD.400