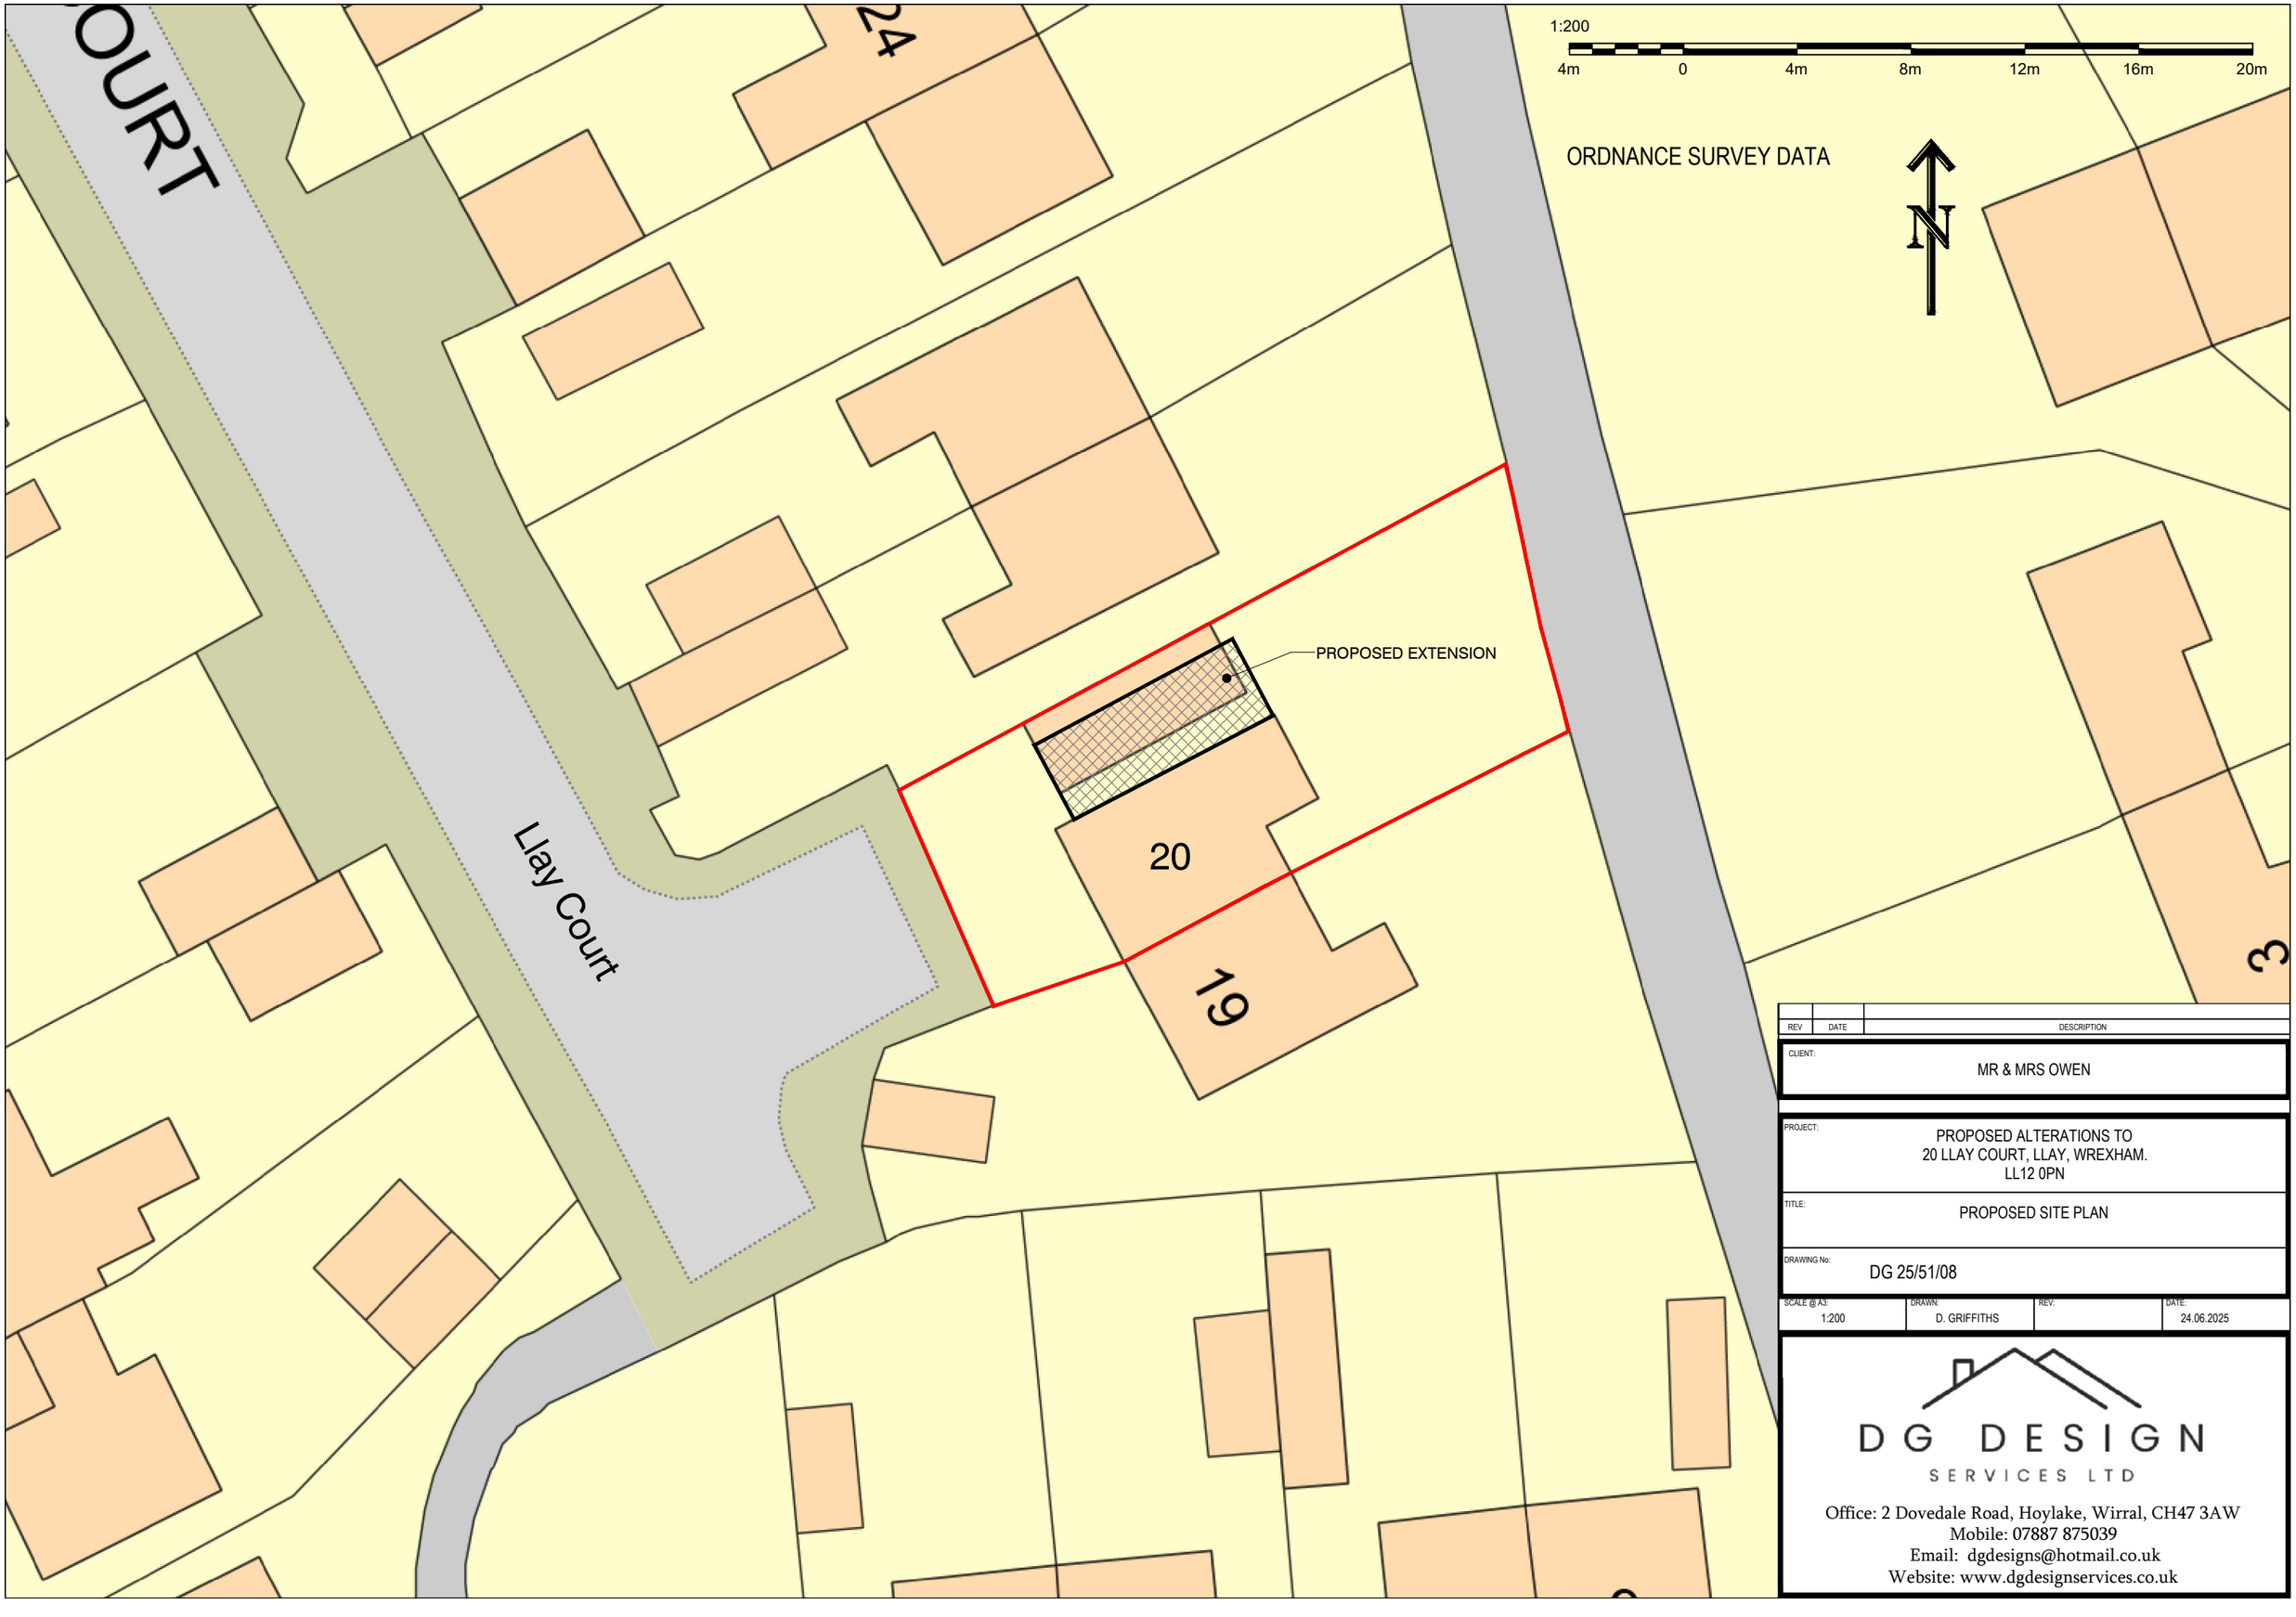


REV	DATE	DESCRIPTION

CLIENT: MR & MRS OWEN

PROJECT: PROPOSED ALTERATIONS TO
20 LLAY COURT, LLAY, WREXHAM.
LL12 0PN

TITLE: PROPOSED SITE PLAN

DRAWING No: DG 25/51/08

SCALE @ A3:	DRAWN:	REV:	DATE:
1:200	D. GRIFFITHS		24.06.2025

DG DESIGN
SERVICES LTD
Office: 2 Dovedale Road, Hoylake, Wirral, CH47 3AW
Mobile: 07887 875039
Email: dgdesigns@hotmail.co.uk
Website: www.dgdesignservices.co.uk