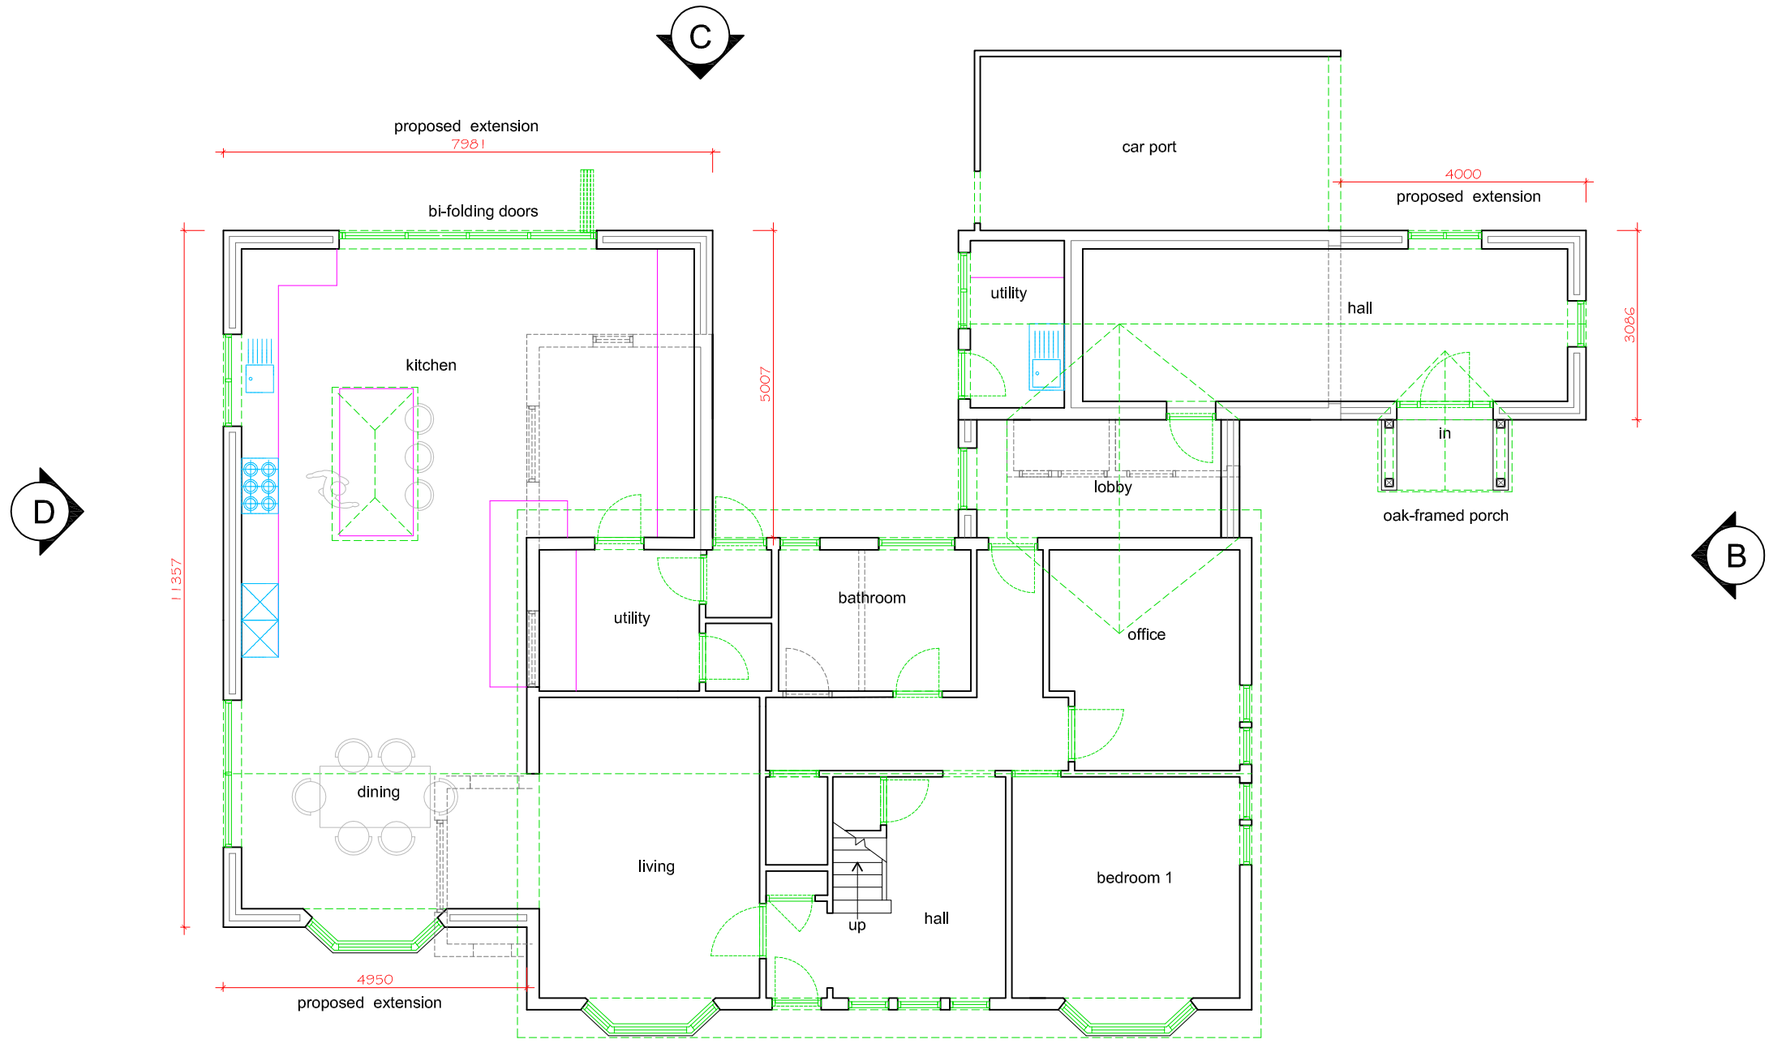



PROPOSED GROUND FLOOR PLAN

**NOTE - this drawing is for the purposes of a proposed Planning Application or LDC (Lawful Development Certificate) application & NOT FOR CONSTRUCTION all dimensions, ground levels etc. to be checked on site.**


go2plan

Planning & Design

Tel: 07957 634478 email: jon@go2plan.co.uk


GROUND FLOOR PLAN - PROPOSED EXTENSION
GARTH STEWART
ERBISTOCK
WREXHAM
LL13 0DH

0 2m 4m 6m 8m

Scale bar in metres

| | |
|---|---|
| **Dwg No.** | **GSE2 004** |
| **Scale:** | **1: 100 @ A3** |
| **date:** | **28.05.25** |
| **drawn:** | **jon evans** |