

Scale 1:100 0 1m 10m

- This document is © Aubourn Architecture
- Do not scale from this drawing
- All dimensions are to be checked on site by the Contractor
- Report any drawing errors or omissions to the Designer
- All dimensions in millimeters unless noted otherwise

Rev:	Description:	Date:
A	Brickwork specification updated	01.05.2025

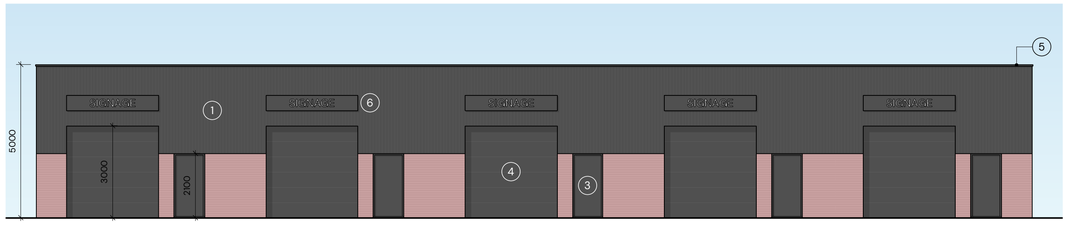


Proposed Front Elevation
1 : 100

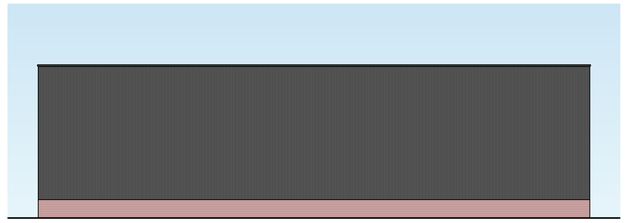


Proposed Side Elevation
1 : 100

Proposed Materials Key.


1. **External Walls - Brickwork**
   Red facing brickwork
2. **External Walls - Cladding:**
   Composite cladding system, colour: Dark Grey
3. **External Doors - Personnel Doors:**
   Steel, colour: Dark Grey
4. **External Doors - Sectional Doors:**
   Steel, colour: Dark Grey
5. **Cappings + Flashings:**
   Aluminium, colour: Dark Grey
6. **Signage Trays:**
   Aluminium, colour: Dark Grey
7. **Roof:**
   Composite cladding system, colour: Grey

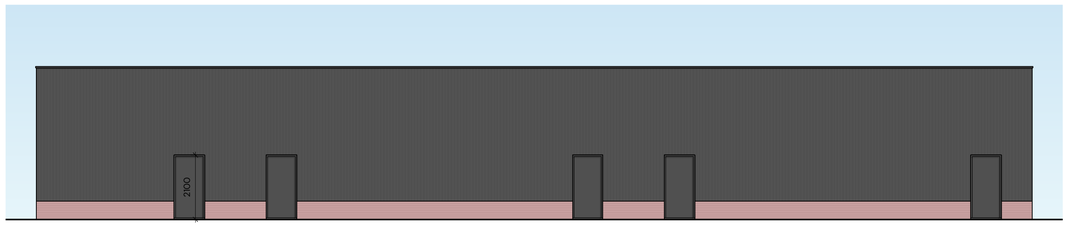

Proposed Rear Elevation
1 : 100

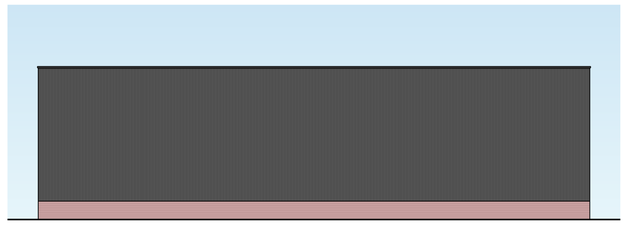

Proposed Side Elevation
1 : 100

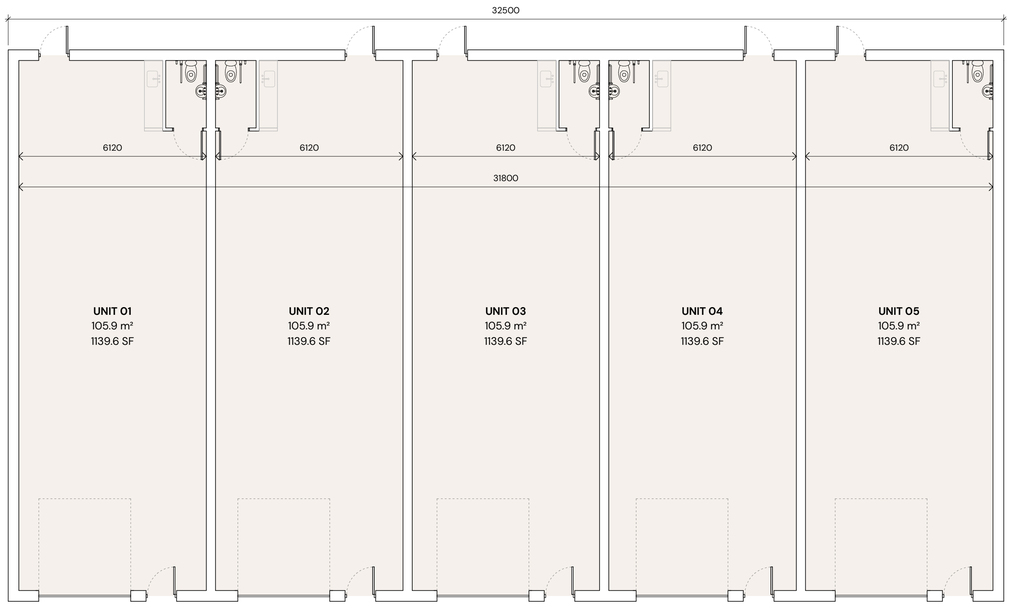

Proposed Floor Plan
1 : 100

Aubourn Architecture

Project. Land at former Co-op, Well Street, Cefn Mawr		
Drawing. Proposed Floor Plan and Elevations		
Project / Drawing No. A079 - PL - 004		Revision. A
Date: 01.11.2024	Scale: 1 : 100 @ A1	Status: Planning

T. 07595 053 494 E. info@aubourn-architecture.com W. www.aubourn-architecture.com