
0 0.5 1.0 1.5 2.0 2.5m


Scale 1:50



Proposed Front Elevation
Scale - 1:50

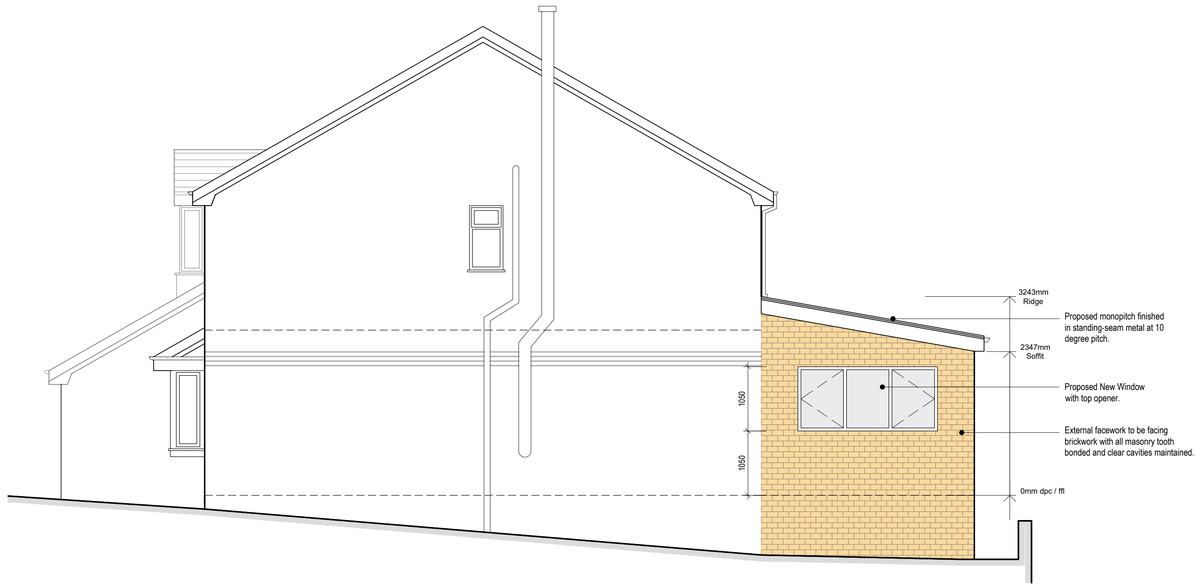

Proposed Side Elevation
Scale - 1:50

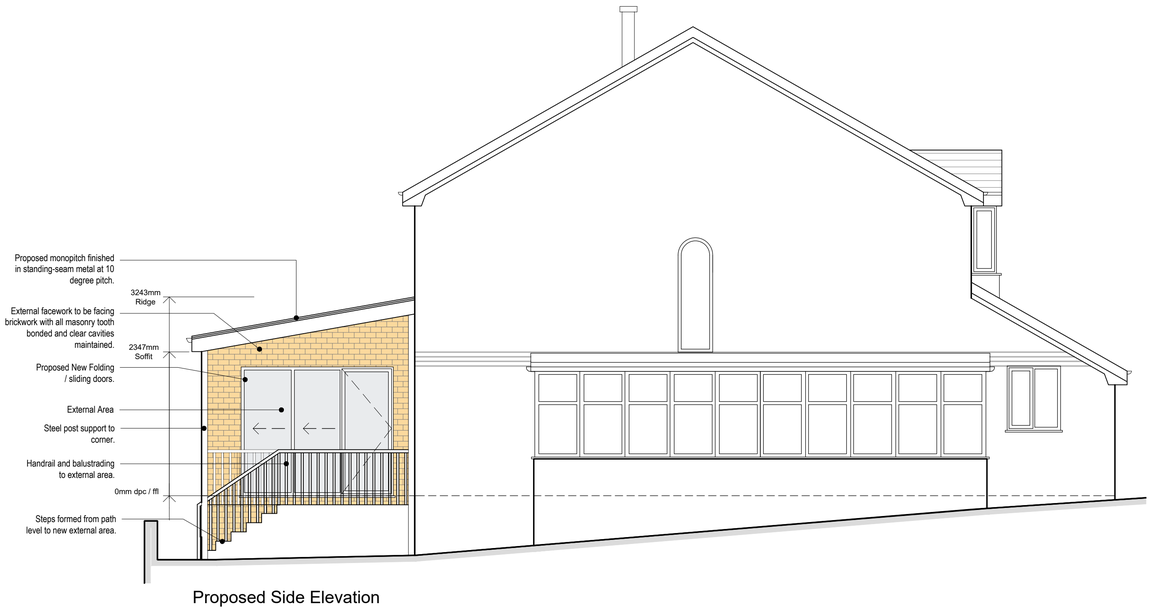

Proposed Side Elevation
Scale - 1:50



Proposed Rear Elevation
Scale - 1:50

NOTES

- All dimensions and levels are to be checked on site.
- Title overlay drawings and ownership boundaries are produced using all reasonable endeavors.
- This drawings shall not be used to ascertain dimensions. Work to figured dimensions only.
- Any discrepancies to be reported to SDS prior to commencement of works.
- This drawing is to be used for LPA appraisal only.

CDM 2015 Notes

- Proposed layout subject to Building Control approval of fire strategy and access arrangements.
- Any identifiable structural works to be designed by Structural Engineer if requested by Building Control.
- Client to seek specialist advice regarding relocation of oil/electric and water supply, meters and appliances.
- Suitable mechanical equipment to be commissioned by Contractor / Builder to lift heavy materials to avoid unnecessary injury on site.
- Appropriate on site projection for client and Contractor to be arranged by Contractor / Builder prior to commencement on site.

Rev	Date	Drawn by	Checked by
C	16/06/2025	TBS	TBS
Non-Draft - Planning			
B	13/06/2025	TBS	TBS
Draft Issue - Updated to Clients Comments			
A	13/06/2025	PB	TBS
Draft Issue - Updated to Clients Comments			
-	09/06/2025	SY	TBS
Draft Issue			

SDS
SPEAKS DESIGN SERVICES

Speaks Design Services
1 Beaconsfield Terrace
Morda
Oswestry
SY10 9PE

Tel 01978 592872
Mob 07592 759095
Mail info@speaksds.co.uk
Web www.speaksds.co.uk

CIAT
CHARTERED PRACTICE

Project
Tree Tops, Sydallt Lane,
Cefyn Y Bedd, LL12 9SS

Client	Purpose of Issue	Drawing Stage
Sam & Mao Wilding	For Information	Planning

Title
Proposed Elevations

Scale @ A1	Date	Ref	Drawn
1:50	June 2025	370	SY

Drg No
370/TTC/PL/004

Rev
C