


Elevations Not to Scale
Overall height of Lodge 3.96m



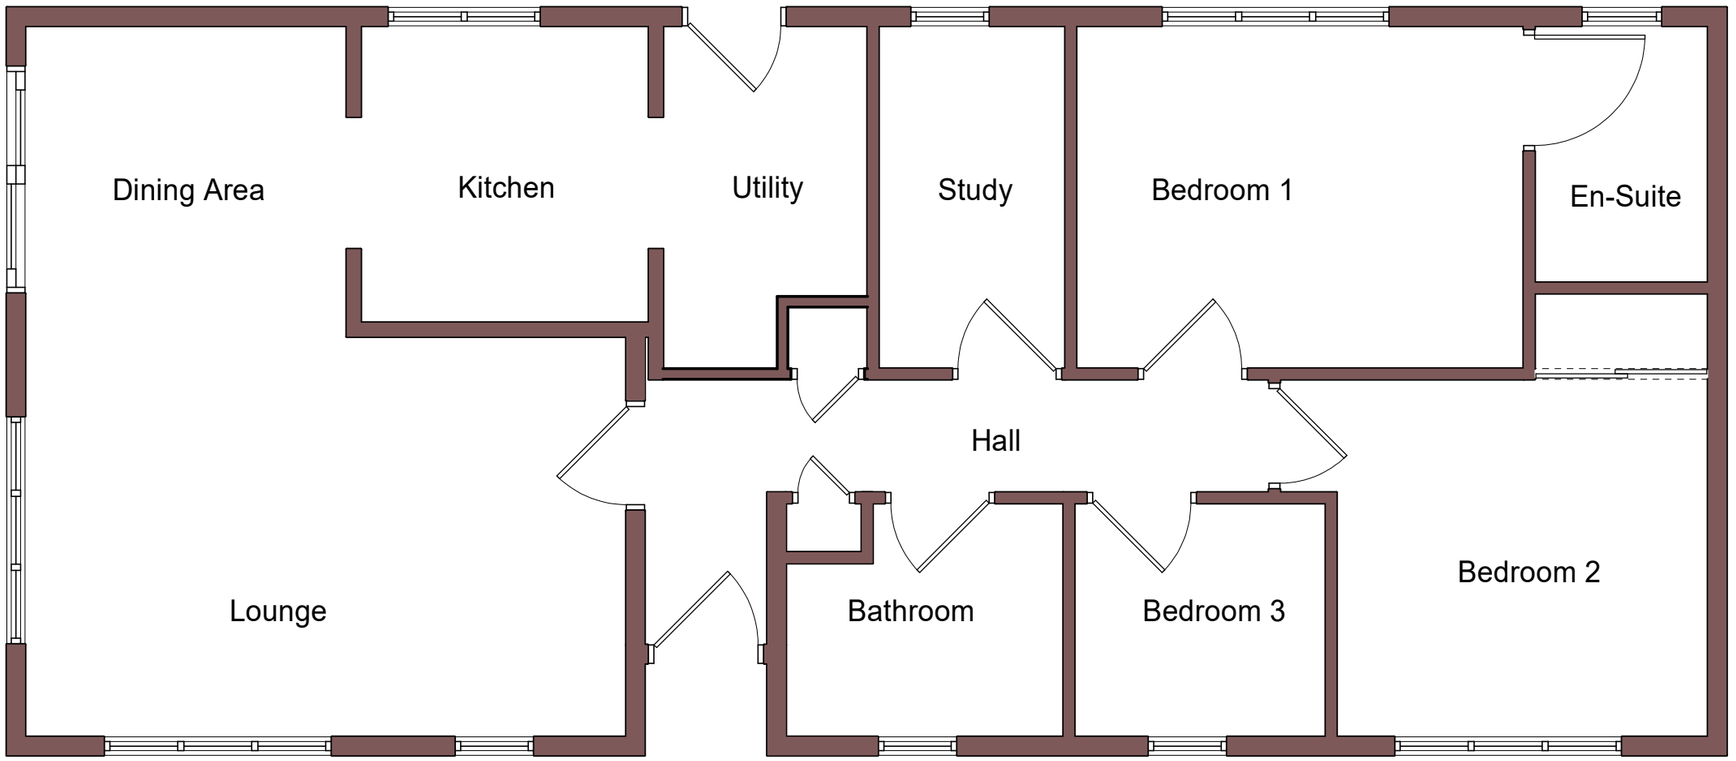

Scale - 1:50



NOTES:
All dimensions must be checked on site and not scaled from this drawing.

Client
Mr Shaun Stocker

Job Title
Retrospective Planning on Lodge to include driveway access and visibility splays at Moss Bank Farm, Borras Road, Borras Wrexham LL13 9TN

Drawing Title
Lodge Floor Plans and Elevations

Scale 1:50 A3

Date JUNE 2025 **Drawn by** T.M.

Drg No. 71441:1002 **Rev** -

Trevor Mennell Planning
Planning & Architectural Consultants
The Gables | Kendricks Bank | Bayston Hill | Shrewsbury | Shropshire | SY3 0EH