



SIDE ELEVATION

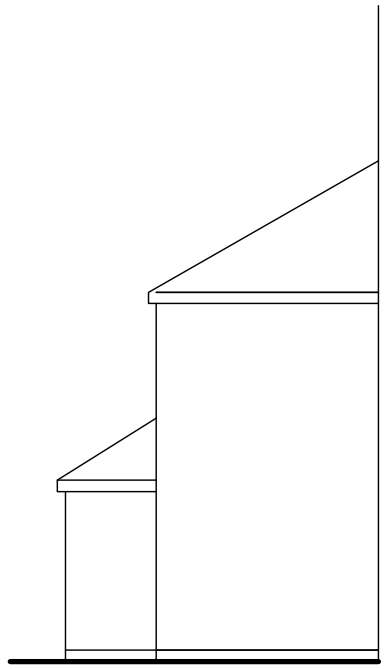


SIDE ELEVATION

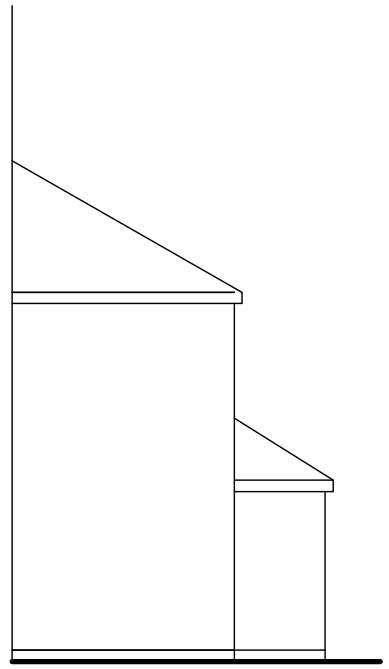


REAR ELEVATION


EXISTING

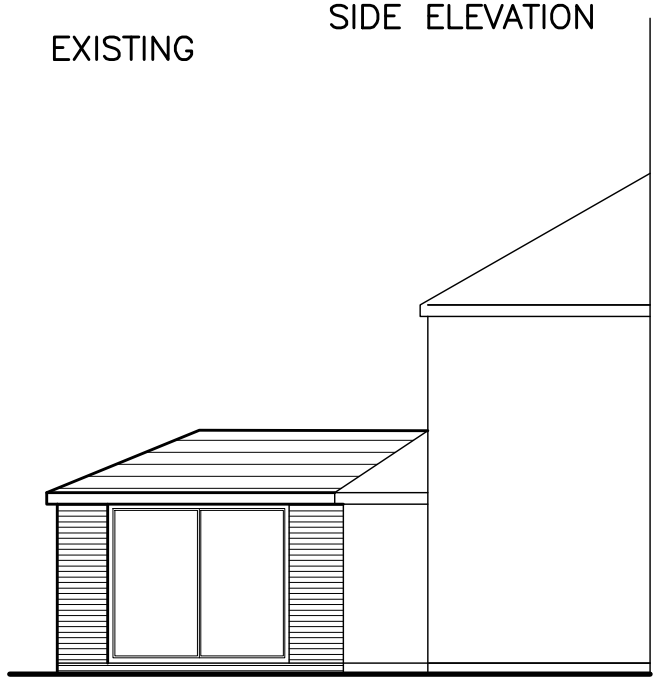

SIDE ELEVATION

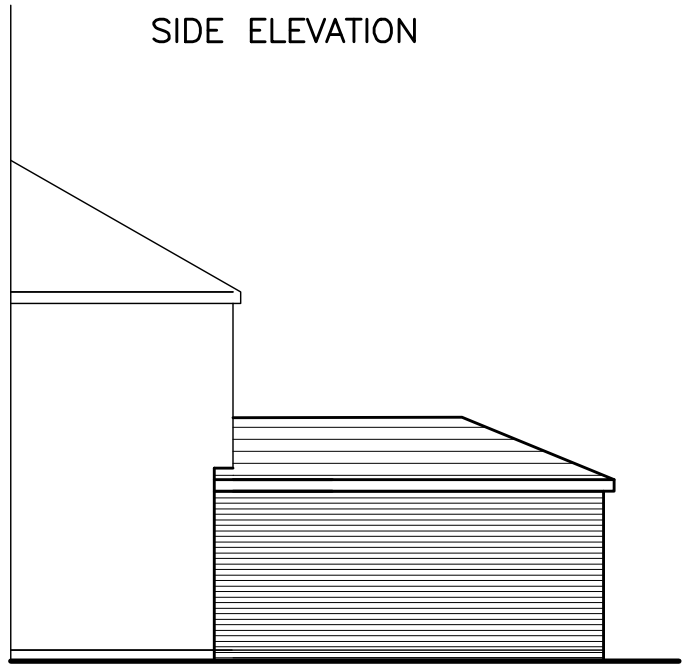

SIDE ELEVATION

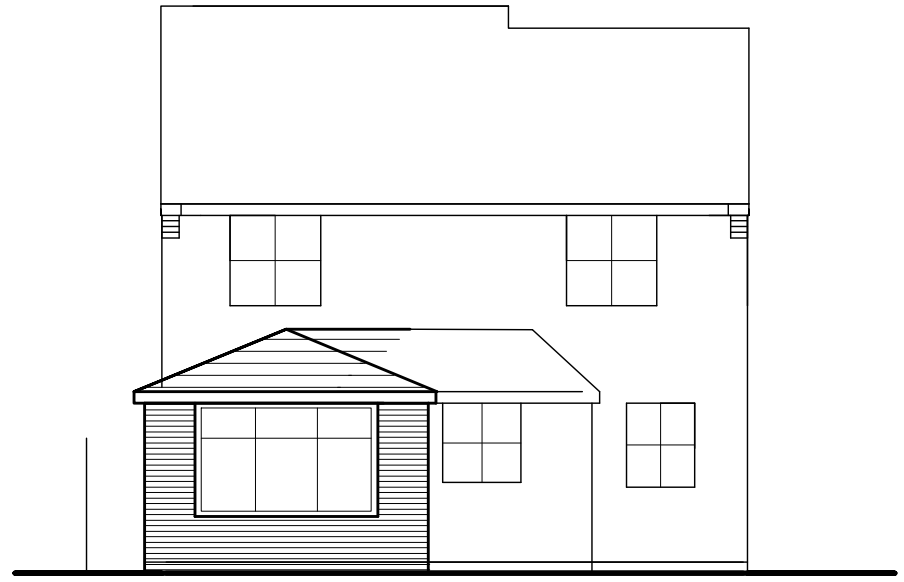

REAR ELEVATION

PROPOSED

Hunt Planning Services Ltd.

REVISIONS.		
NO.	DETAILS.	DATE.

SCALE 1:100

24 Manor Park
Great Barrow
Chester
CH3 7LH
Tel. (01829) 741158

CLIENT. BELL BT

DRAWING NO. 22/6/25/1

PROPOSED EXTENSION AT 52 ST. GILES PARK GWERLLT LL11 4AX