



FRONT ELEVATION
(SCALE 1:100)

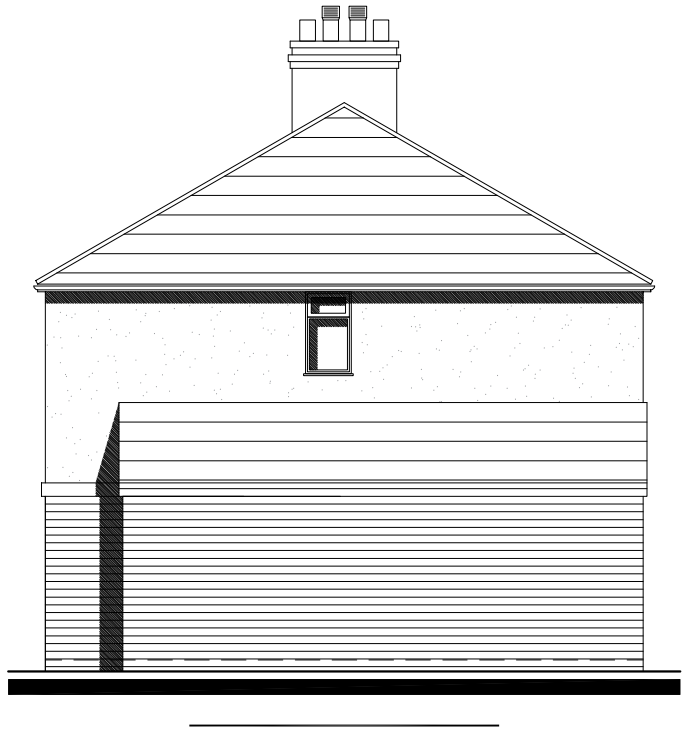

SIDE ELEVATION
(SCALE 1:100)



REAR ELEVATION
(SCALE 1:100)

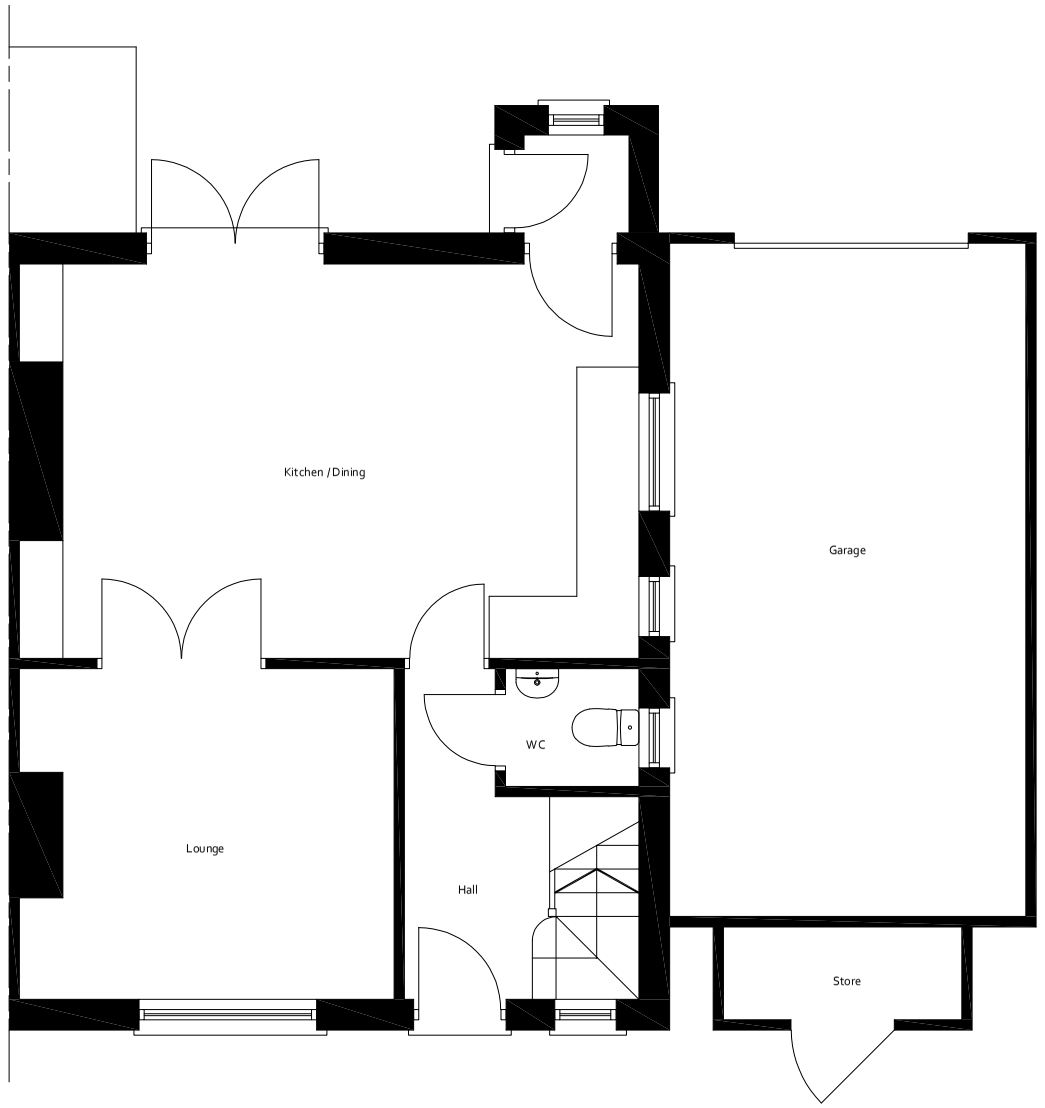

GROUND FLOOR PLAN
(SCALE 1:100)



FIRST FLOOR PLAN
(SCALE 1:100)

DESIGN IN SAFETY

REVISION	DATE	DESCRIPTION

CLIENT:
MR & MRS EVANS
36 BRYN GWYN, COEDPOETH, WREXHAM, LL11 3PR

DRAWING NO:	DRAWING TITLE:
0156-PL01	EXISTING DETAILS

All designs are the sole property of Design In Safety and may not be used without written agreement.
Any discrepancies must be reported to Design In Safety for clarification.
Do not scale off drawings. Site check dimensions are to be taken prior to works commencing.