

Figure B 18
Typical inspection chamber detail – Type D
Depth from cover level to soffit of pipe up to 3 m
Flexible material construction for use in areas subject to vehicle loading

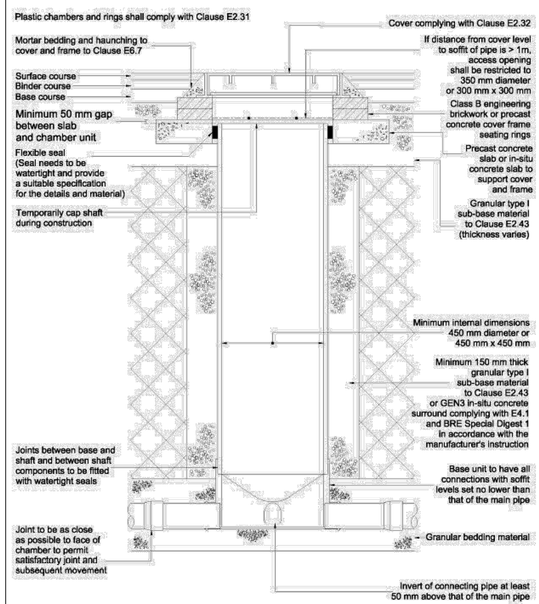

Note: Where the access chamber is in the highway (including any footway), the highway authority can have specific requirements.

Chamber Type D Polypropylene Inspection Chamber (PPIC),
with Concrete surround or 150mm thick Type 1 Sub-Base material, no shaft
(For use in areas subject to heavy vehicle loading)
Scale: n.t.s
(Inspection Chamber Details from Design and Construction Guidance)

Figure B 9
Typical manhole detail – Type B
Depth from cover level to soffit of pipe 1.5 m to 3 m
Rigid material construction without concrete surround

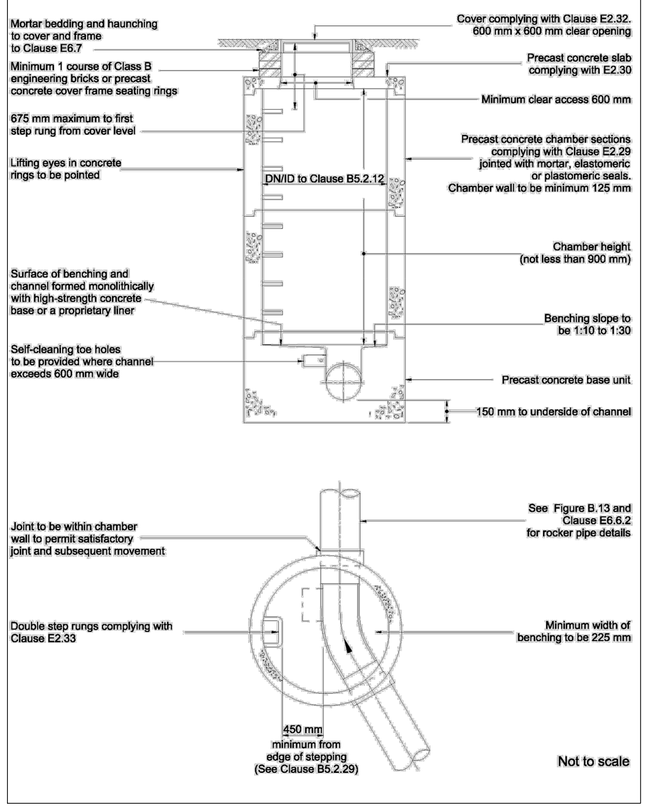

Chamber Type B (Option 1)
Thick walled manhole, no concrete surround, no shaft
Scale: n.t.s
(Manhole Details from Design and Construction Guidance)

Note:

1) All manhole covers to be 675mm x 675mm.

2) Precast concrete manhole rings will not be cut under any circumstances.

Safety, Health & Environmental Information:

In addition to the hazards and risks normally associated with the types of work detailed on this drawing, please note the significant hazards identified by symbols below,

INDICATES A RESIDUAL RISK AS A WARNING

INDICATES A RESIDUAL RISK FOR INFORMATION

and described below:

Construction/Maintenance/Cleaning/Demolition

Refer to Drawing: MGPS-BML-XX-XX-DR-C-2700

General Notes:

1. Do not scale from this drawing.

2. All dimensions are in meters (m), all levels in metres (m) unless noted otherwise.

3. Discrepancies or omissions are to be reported to the Engineer prior to work commencing.

4. Materials and workmanship are to comply in all respects with current British Standard Specifications, Codes of Practice, and Building Regulations Approved Documents.

5. The copyright of this drawing is vested in the Engineer and must not be copied or reproduced without written consent.

6. The Contractor is to check and verify all building and site dimensions, levels and sewer invert levels at connection points before work commences.

7. This drawing is to be read in conjunction with all relevant specifications and drawings issued by the Engineer, Architect and other Specialists.

8. Details and locations of existing services are based on the Topographical Survey and Utility Records received from Third Parties and Service Providers respectively, and should be considered indicative and approximate only. The existing services shown on Series 2700 drawings may not be exhaustive. The Contractor shall use Trial Pits and other approved methods to accurately locate and verify the positions and depths of all existing services before commencement of works on site.

NOTE:

1. For Drainage Plan Layout refer to drawing, TOS-BML-XX-XX-DR-C-0500.

2. For Drainage Details refer to drawings, TOS-BML-XX-XX-DR-C-0505 to 0508.

3. For Flood Flow Analysis refer to drawing, TOS-BML-XX-XX-DR-C-0520.

4. For External Surfaces refer to drawing, TOS-BML-XX-XX-DR-C-0700.

Rev	By / Chk'd	Date	Description
P01	IW/AM	04/03/2025	Preliminary issue for client comments

PRELIMINARY DRAWING
This drawing is not to be used for construction

Client

FI REAL ESTATE MANAGEMENT

BarnsleyMarshall Limited
1 Birch Court
Blackpole East
Worcester
WR3 8SG

Tel: 01905 330550
Email: design@barnsleymarshall.co.uk
Web: www.barnsleymarshall.co.uk

BarnsleyMarshall

Project

The Oaks Site
Wrexham Industrial Estate

Drawing

Drainage Details 01

By IW/AM Date 18/02/2025

Drawing No. TOS-BML-XX-XX-DR-C-0505

Revision P01

BML Job No. 1000-06

Status -

Drawing Scale at A1: As Shown

CAD Filename: T:\Projects\1000-06 The Oaks Site, Wrexham Ind Est\Formatted - Working\DWG\TOS-BML-XX-XX-DR-C-0505 - (B10) P01 - Drainage Details 1 to 5.dwg