


Proposed Ground Floor Plan

1 : 50

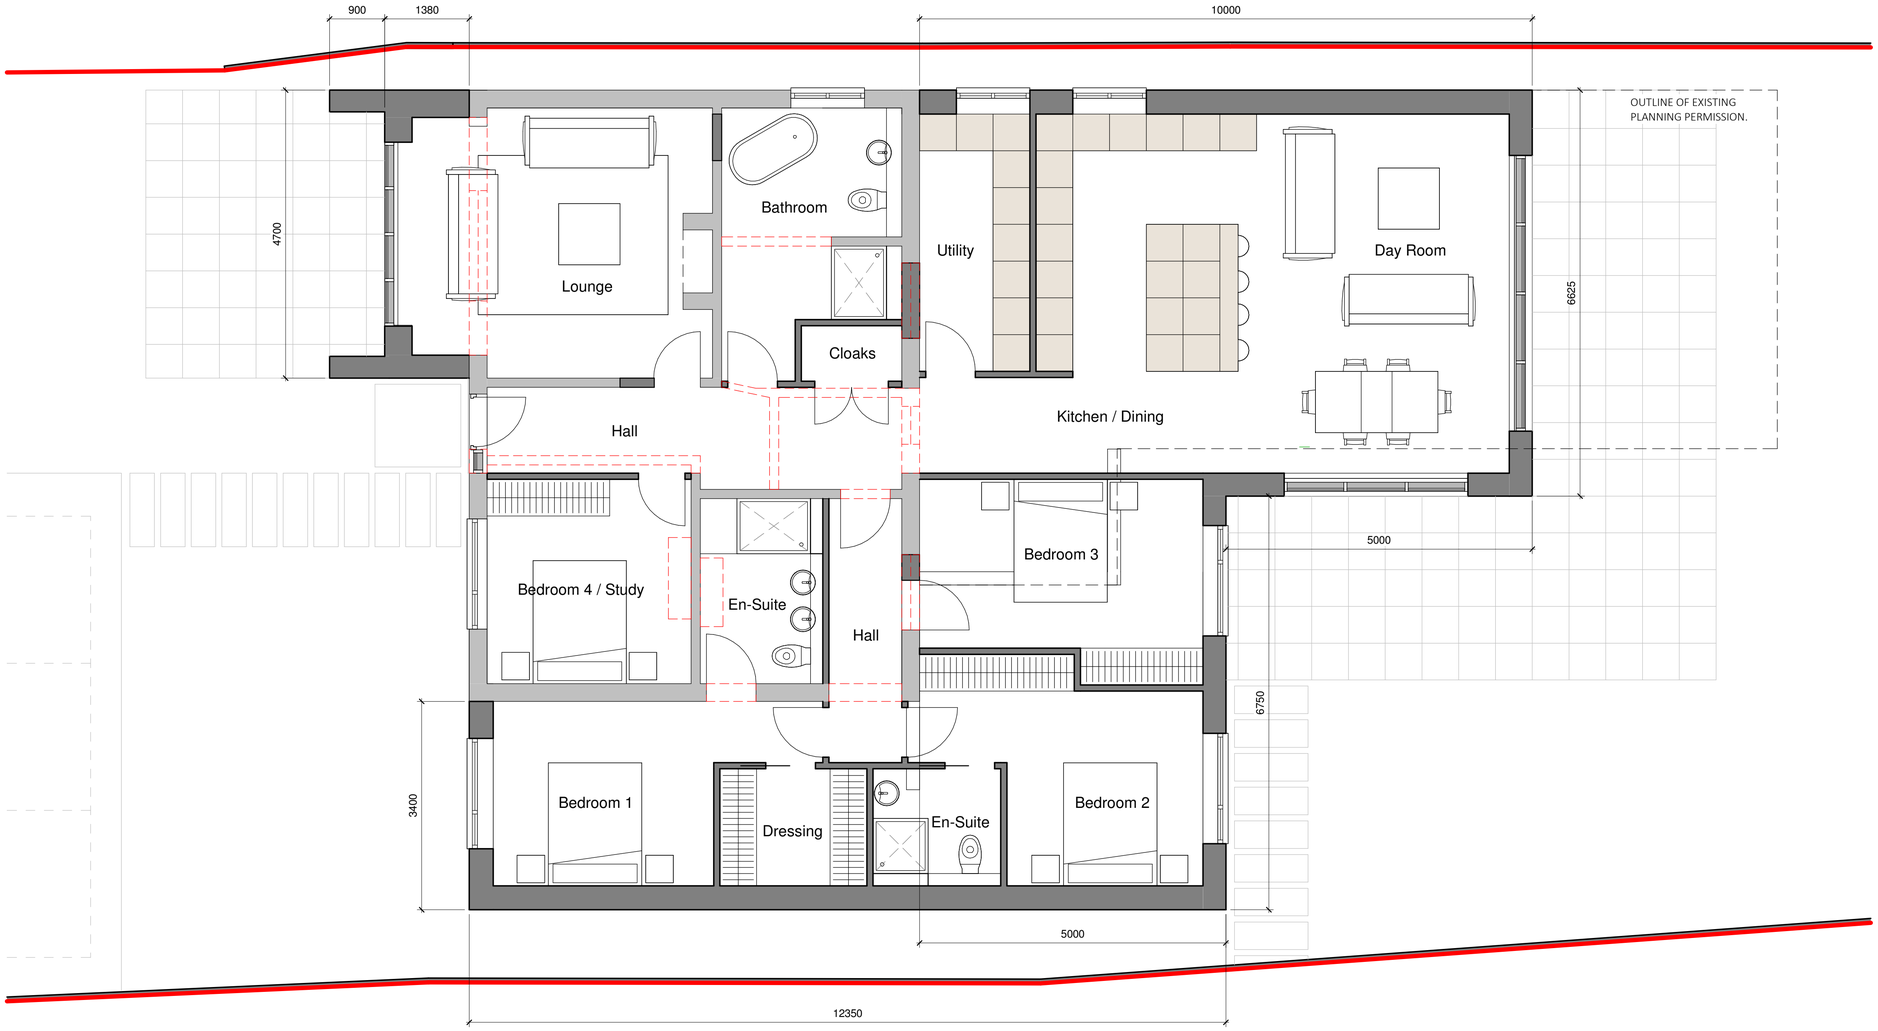



0m 1m 2m 3m 4m 5m

ARKIFY

ARKIFY LTD.
36 Plas Tirion, Nant Parc,
Wrexham, LL14 1UR
07543968690
gerraint@arkify.co.uk
www.arkify.co.uk

Project:	Sunnybank, Eyton				
Title:	Proposed Ground Floor Plan				
Scale @ A1:	1 : 50	Scale @ A3:	1:100	Author: GE	Date: 01/06/25
Project Ref:	25-36		Drawing No: A102		Rev. B