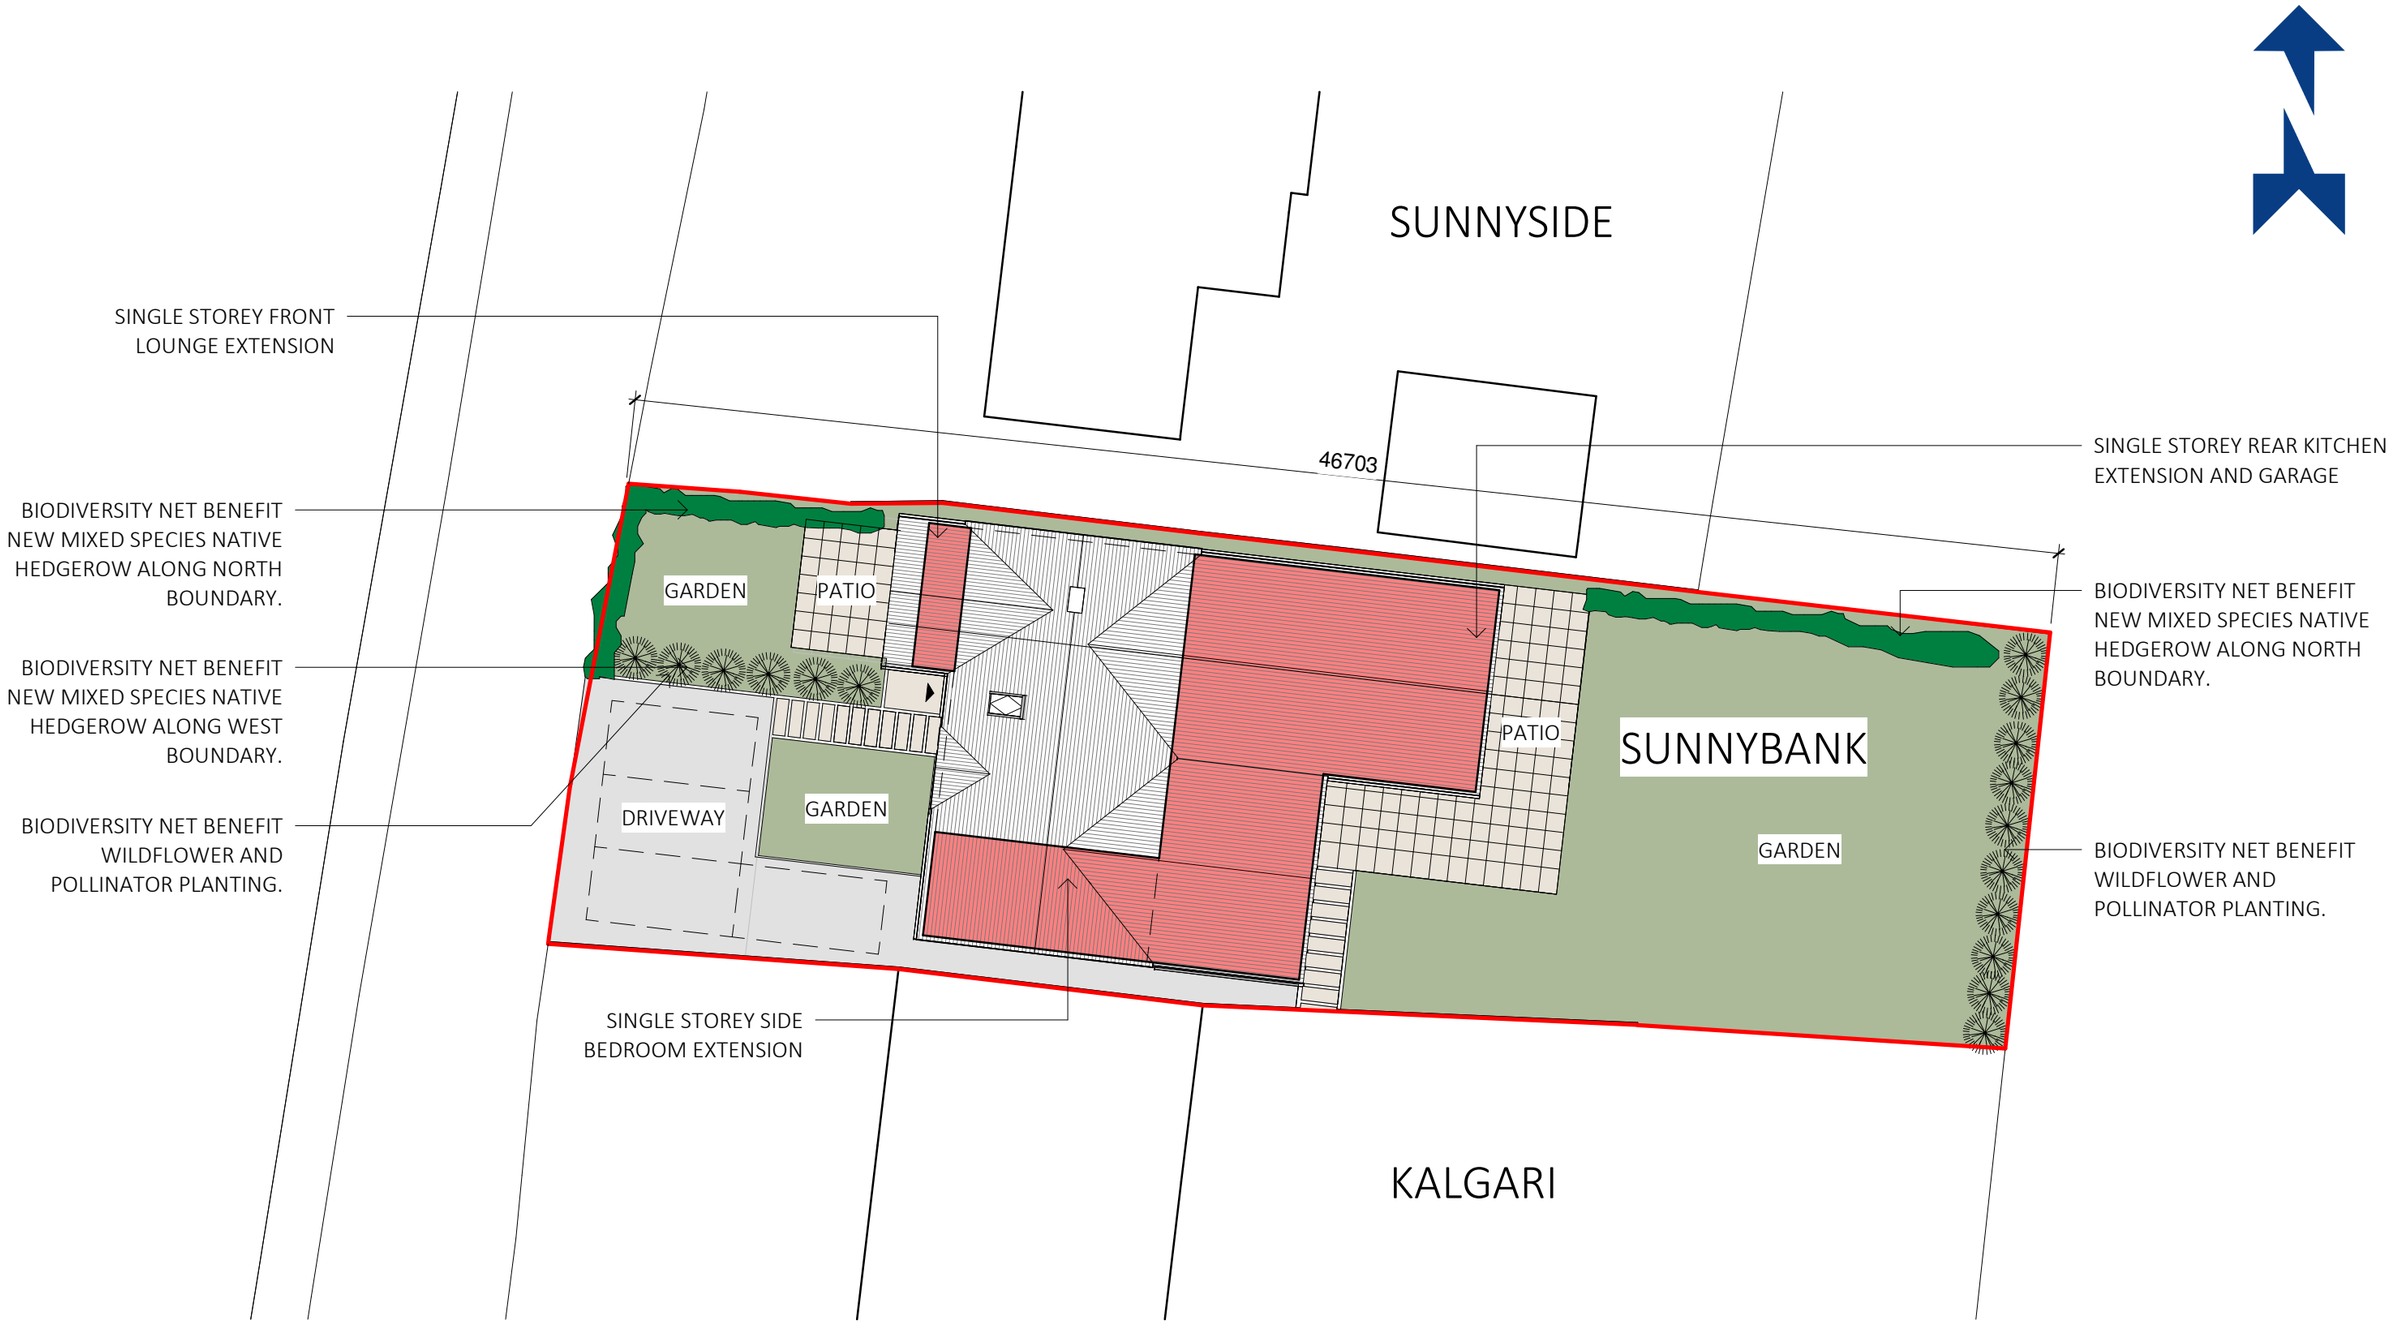



# Proposed Site Plan

1 : 200

0m 4m 8m 12m 16m 20m

ARKIFY

ARKIFY LTD.
36 Plas Tirion, Nant Parc,
Johnstown, Wrexham LL14 1UR
07543968690
geraint@arkify.uk
www.arkify.uk

| | | | | | |
|---|---|---|---|---|---|
| Project: | Sunnybank, Eyton | | | | |
| Title: | Proposed Site Plan | | | | |
| Scale @ A3: | 1 : 200 | Author: GE | | Date: 01/06/25 | |
| Project Ref: | 25-36 | Drawing No: A101 | | Rev. | B |