

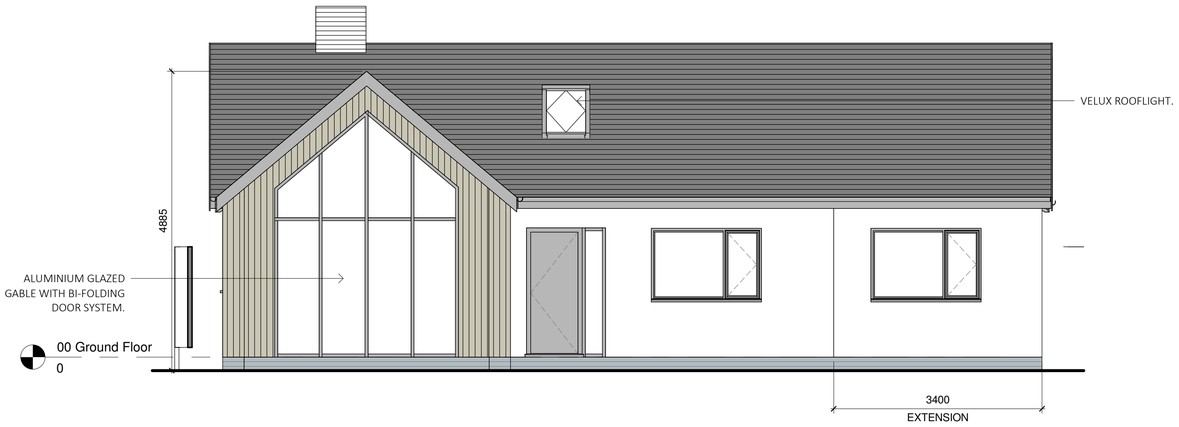



Proposed West Elevation
1 : 50

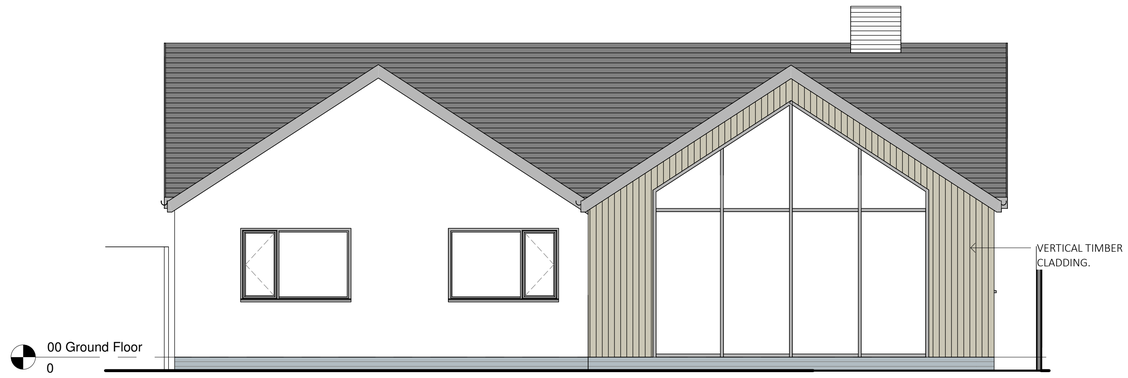

Proposed East Elevation
1 : 50

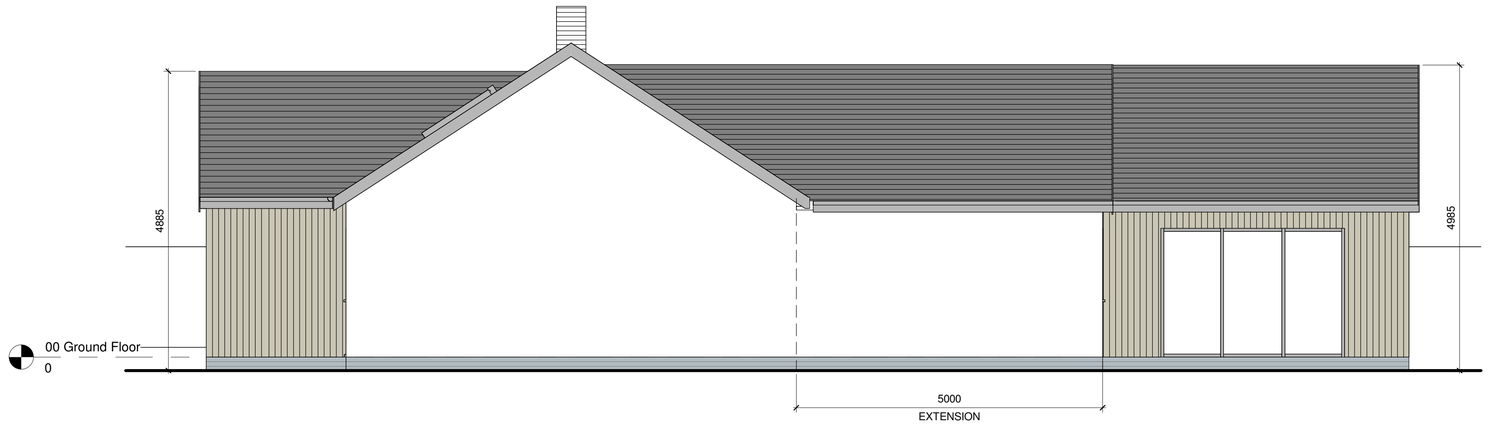

Proposed South Elevation
1 : 50

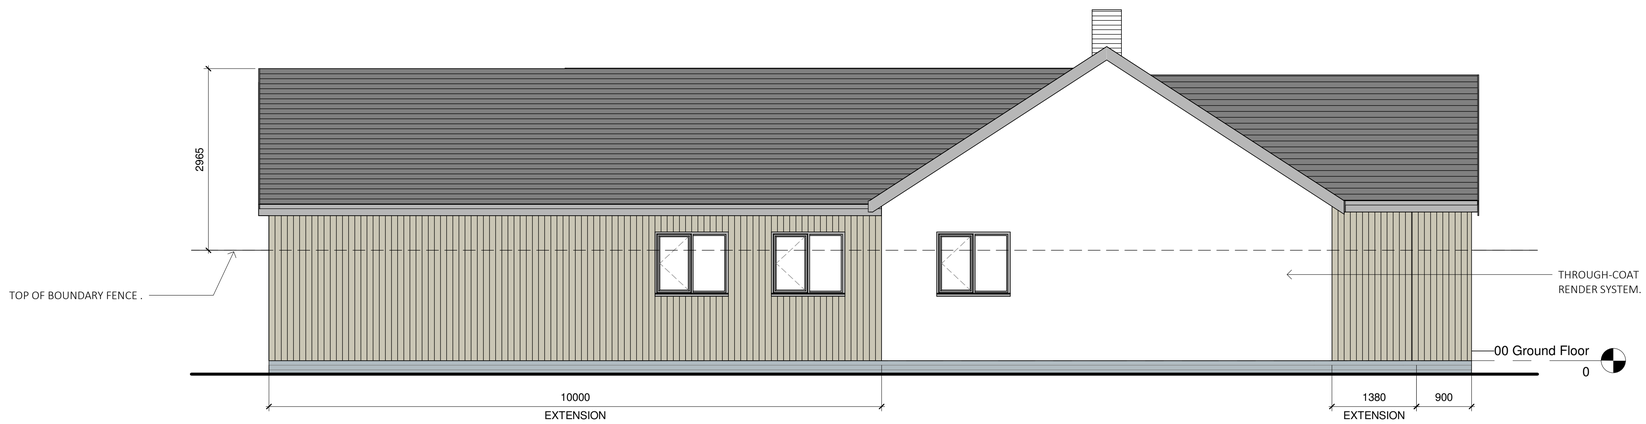

Proposed North Elevation
1 : 50

0m 1m 2m 3m 4m 5m

ARKIFY

ARKIFY LTD.
36 Plas Tirion, Nant Parc,
Wrexham, LL14 1UR
07543968690
gerairt@arkify.co.uk
www.arkify.co.uk

Project:	Sunnybank, Eyton				
Title:	Proposed Elevations				
Scale @ A1:	1 : 50	Scale @ A3:	1:100	Author: GE	Date: 01/06/25
Project Ref:	25-36	Drawing No:	A300	Rev.	B