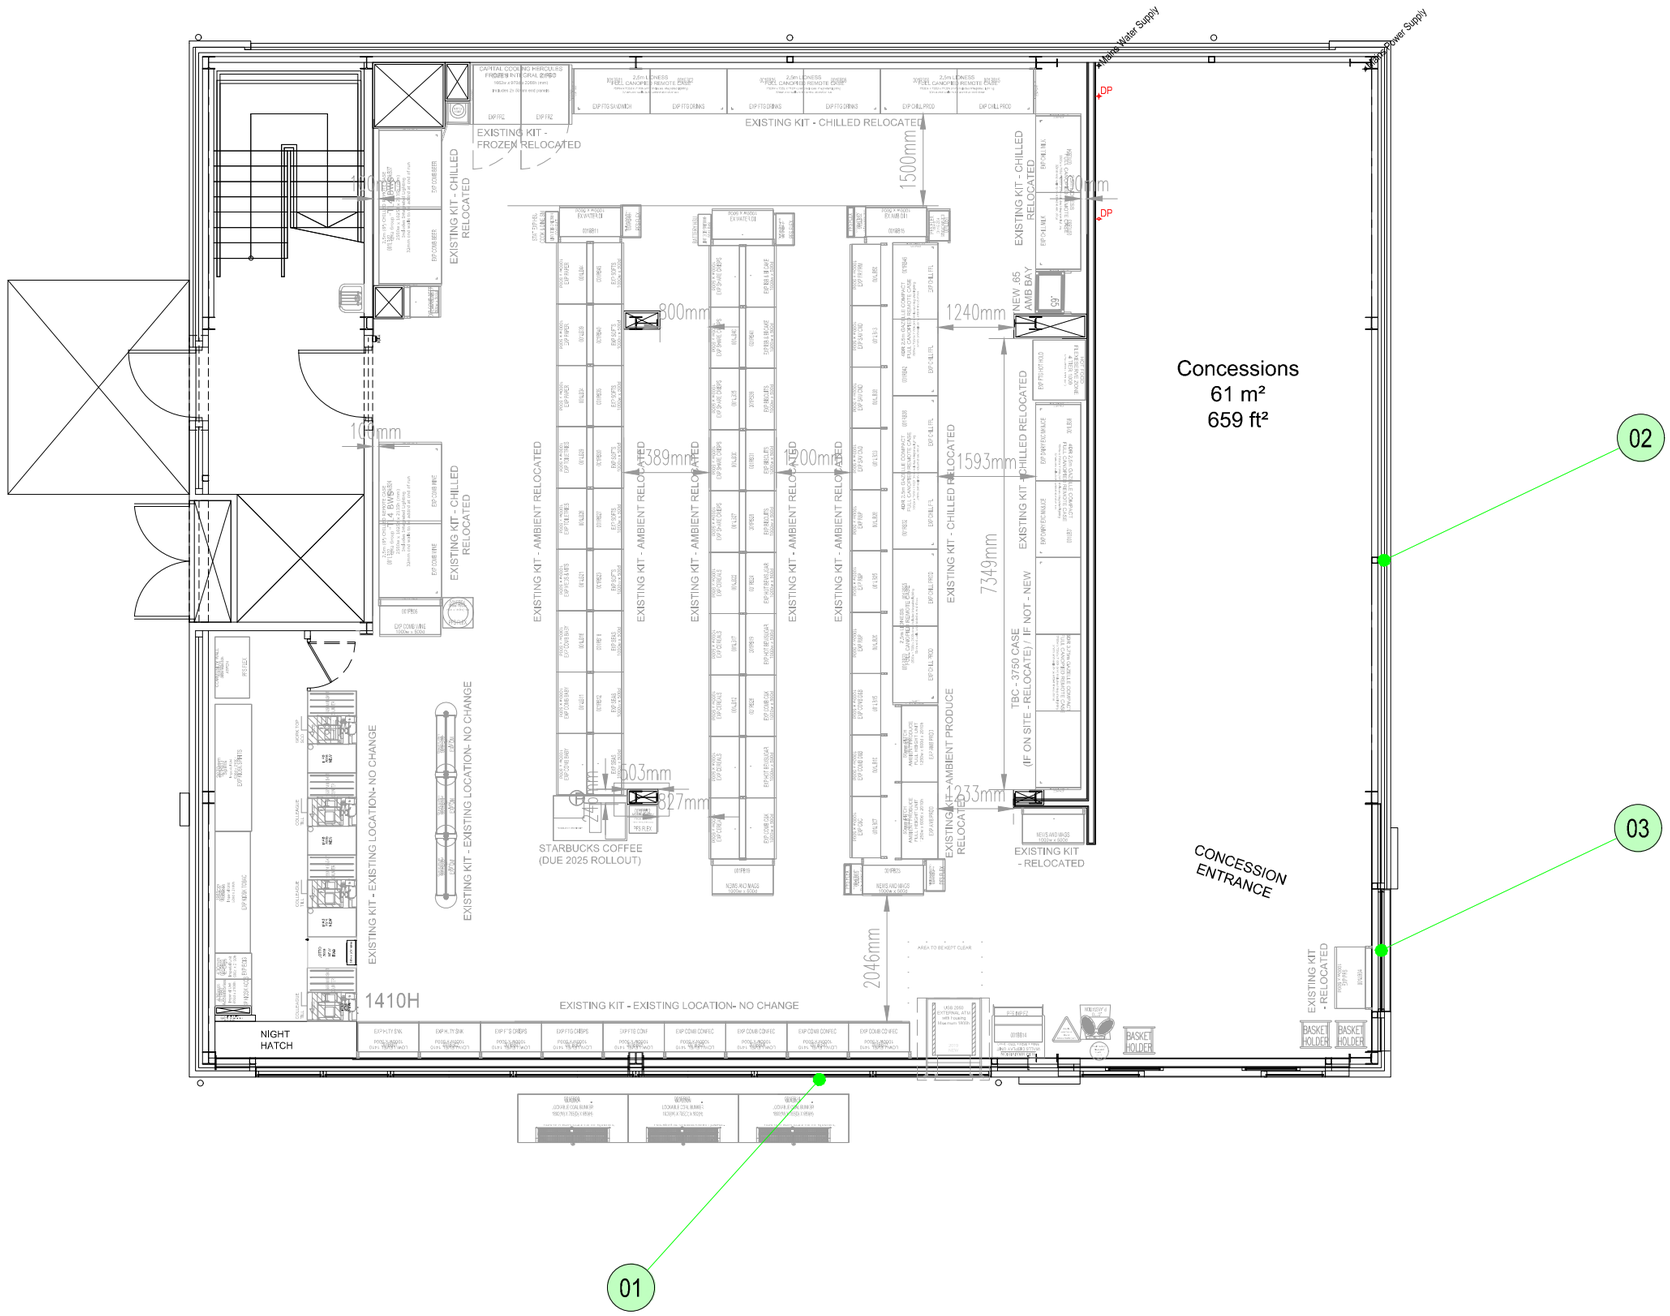


1 PROPOSD SITE PLAN
PL_02 Scale 1:200 @ A3

0m 2 4 6 8 10 12 14 16 18 20
1:200

© Whittam Cox Architects - Disclaimer:

This drawing is copyright of WCEC Group Ltd trading as Whittam Cox Architects, and shall not be reproduced nor used for any other purpose without the written permission of the Architects. This drawing must be read in conjunction with all other related drawings and documentation. It is the contractors responsibility to ensure full compliance with the Building Regulations.

It is the contractors responsibility to check and verify all dimensions on site. Any discrepancies to be reported immediately.
IF IN DOUBT ASK.
Materials not in conformity with relevant British or European Standards/Codes of practice or materials known to be deleterious to health & safety must not be used or specified on this project.

LEGEND

? Node indicates sign location. Refer to signage brochure for item reference.

No.	Date	Description	Drwn/Chkd By
-	27/06/25	FIRST ISSUE	JC/LG

PLANNING

CLIENT

ASDA

PROJECT
ASDA COEDPOETH CONCESSIONS
PROPOSED SIGNAGE WORKS

TITLE
PROPOSED SITE PLAN
WITH LOCATIONS

DRAWING STATUS
PLANNING

DRAWN	JC	CHECKED	LG
SCALE	1:200 @ A3		
DATE	JUNE 2025		

Whittam Cox ARCHITECTS
Chesterfield / 01246 260261
London / 020 3388 0019
Leeds / 0113 468 2450
whittamcox.com

JOB NO.	DRAWING NO.	REV
240408	PL_02	-