
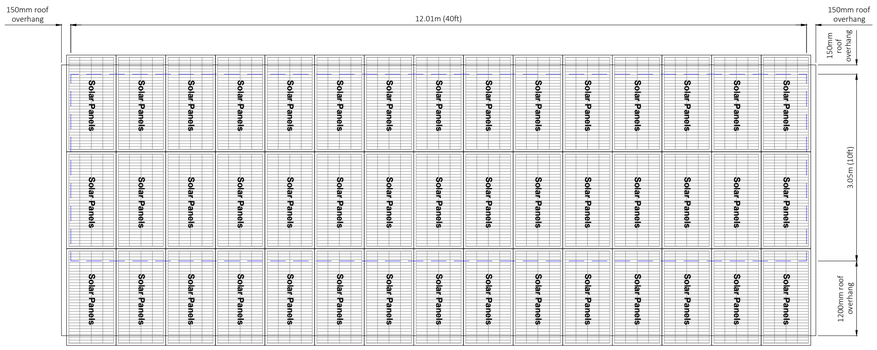


ROOF PLAN (as proposed)

REAR ELEV

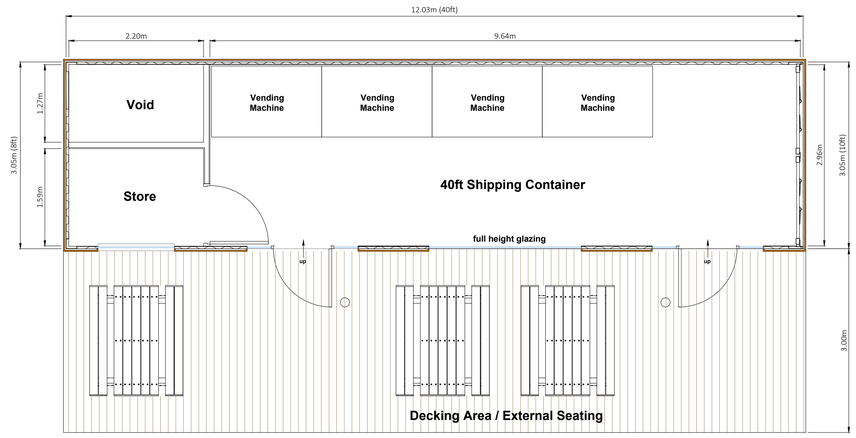

SIDE ELEV 01


SIDE ELEV 02

FRONT ELEV


GROUND FLOOR PLAN (as proposed)

SCALE BAR 1:50


0 1 2 3 4 5 10

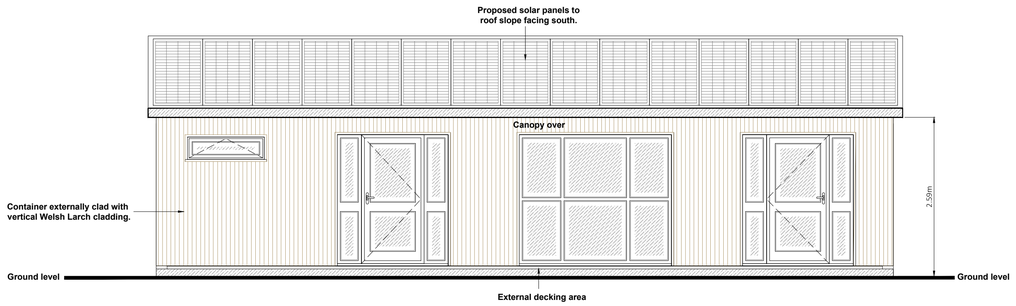


FRONT ELEVATION (as proposed)

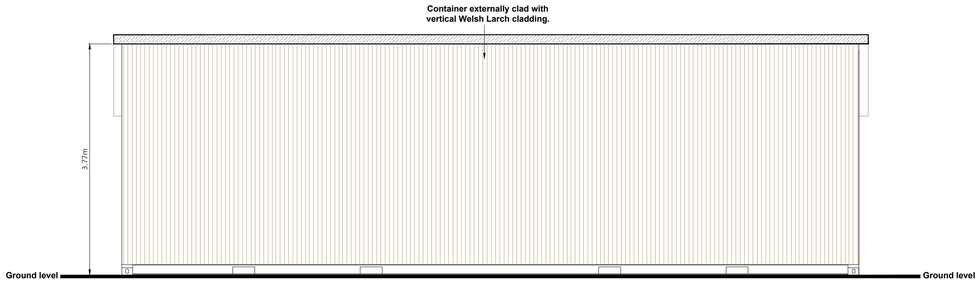

REAR ELEVATION (as proposed)

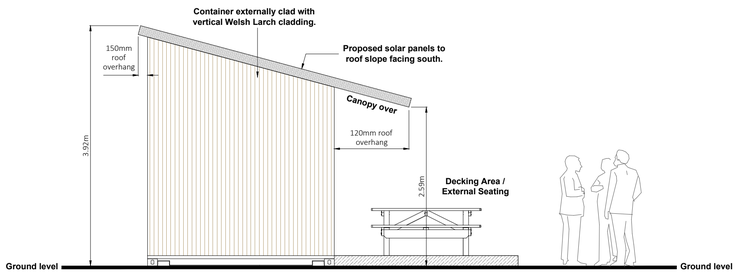

SIDE ELEVATION 01 (as proposed)

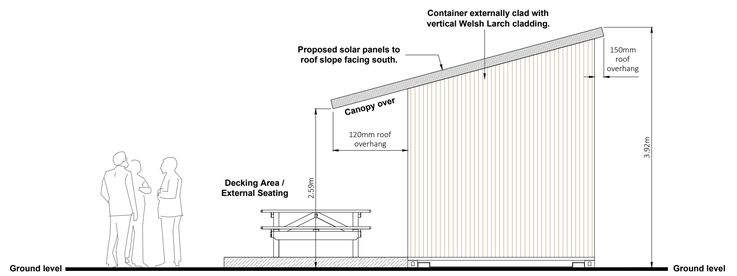

SIDE ELEVATION 02 (as proposed)

Notes

This drawing is not to be used on site unless issued for construction.

Do not scale, use figured dimensions only. All dimensions to be verified on site prior to the commencement of any work or the production of any fabrication drawings.

All setting out is to be checked and confirmed on site.

All levels are to be checked and confirmed on site.

All discrepancies to be reported to the Architect.

All building work is to comply with the full planning approval, including satisfaction of any stipulated conditions to the satisfaction of the Local Authority Planning Department.

This drawing is to be read in conjunction with all related Architect's and Engineer's drawings and any other relevant information.

This drawing is copyright © of Tom Withers Architecture Ltd.

No.	Revision/Issue	Date:
P3	Amendments made to drawing description.	27.05.25
P2	Amendments made to suit Marc H & Client's comments.	22.05.25
P1	Amendments made to suit Marc H comments.	17.05.25
P0	Client Proposal.	17.05.25

TWA
TOM WITHERS ARCHITECTURE
Tom Withers Architecture Ltd
5 The Courtyard,
Greenfield Industrial Estate,
Back Lane, Congleton,
Cheshire, CW12 4TR
Tel: 01260 277175
Email: info@tomwithersarchitecture.co.uk

Project Details:

Extension to existing car park, installation of a farm shop within a converted shipping container, outdoor seating area, cycle parking, planting and landscaping

The Tail Trail, Rossett Road, Holt, Wrexham

Status: As Proposed	**Sheet No:** Planning Drawings 140525-003-P3
Date: May 2025	
Scale: 1:50 Plans & Elevations @ A1	**Drawn By:** TW