


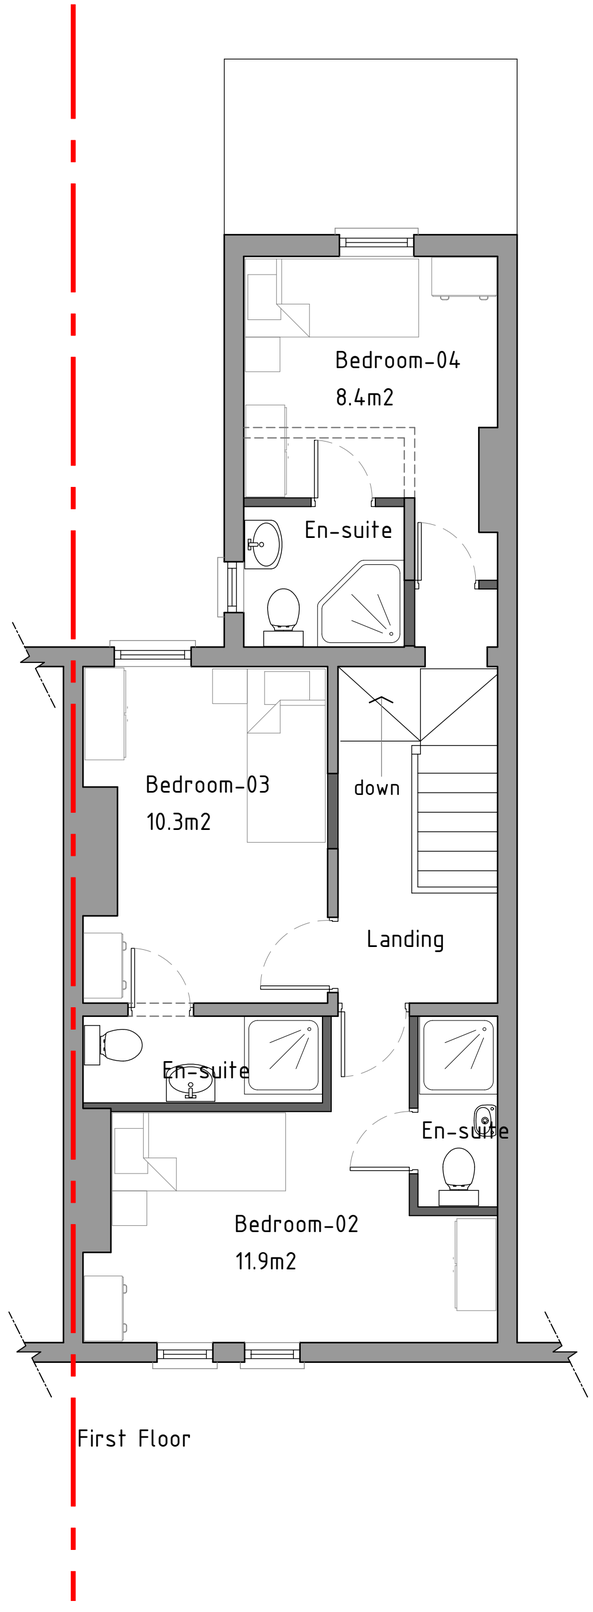

As Proposed Ground and First floor plan 1:50

HDS ARCHITECTURAL SERVICES
HDS Architectural Services, The Foundry,
15 Yorke Street, Wrexham
LL13 8LW
Tel (01978) 345250
www.hdsarchitectural.co.uk

Project;
122 Rhosddu Road, Wrexham, LL11 2NG

Title;	**Scale (A2);**
01-As Proposed Ground and First Floor Plan	1:50
Dwg No;	**Date;**
RRA/PD/03	12.05.25

Revision;
Rev A - Add bin store area - 03-07-25