


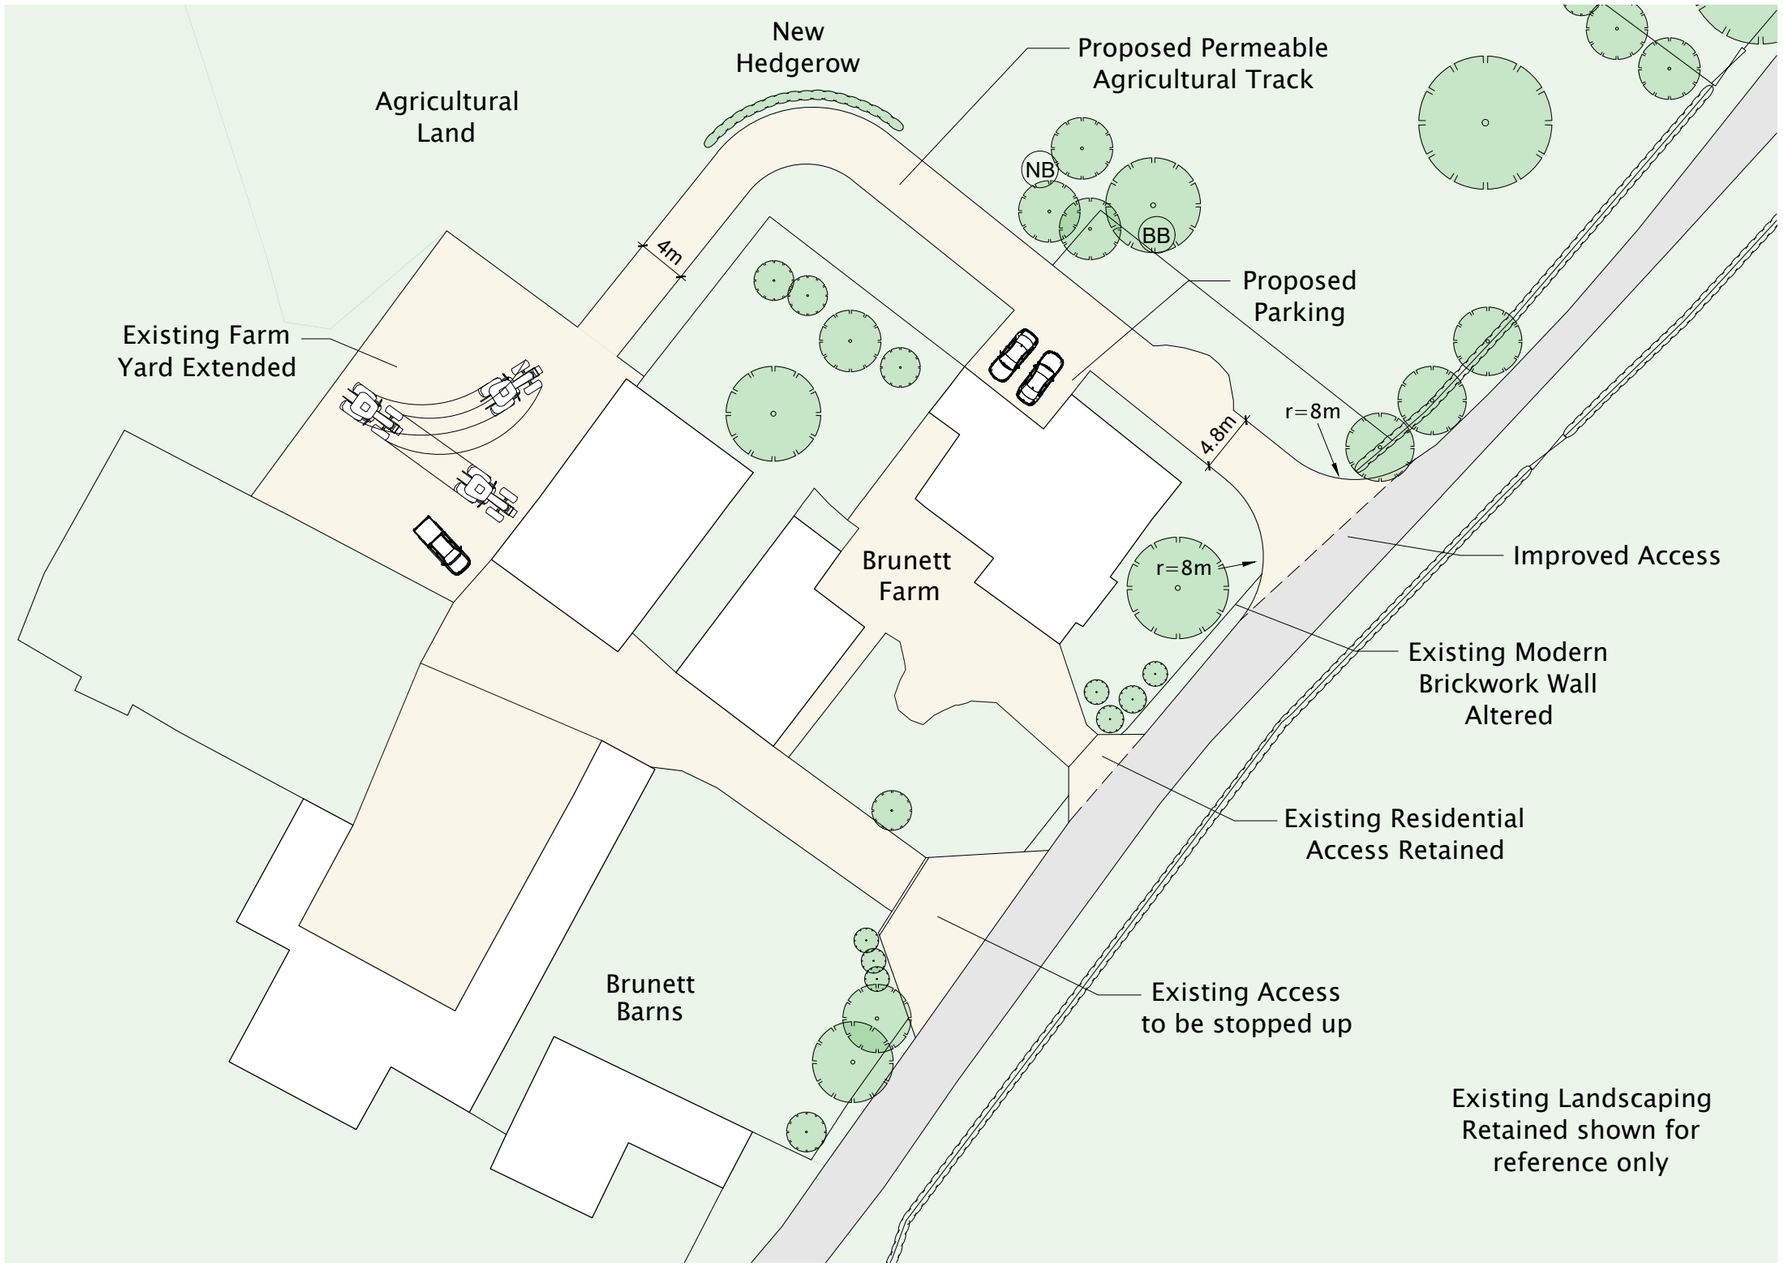

BIRD NEST BOXES
1 no. artificial nesting boxes or integrated bricks suitable for starlings, sparrows, swifts and house martins. e.g 3S Schwegler starling nest box (Min 45mm Dia entrance hole), The sparrow nest box system (Min 32mm Dia entrance hole), the FSC Wooden swift nest box system (Min 28mm entrance hole). The boxes are to be sited at least 3-4m above the ground at a northerly or shaded east/west aspect (under the eaves of a building if possible) with a clear flight path and thereafter maintained for the life time of the development.

Indicated on plan by (NB)



BAT BOXES
1 no. external Woodcrete bat box or integrated bat brick suitable for nursery or summer roosting for small crevice-dwelling bat species. e.g Schwegler 3FN small bat box. The box should have a clear flight path and be placed at least 5m above the existing ground level and should be located away from any proposed lighting.

Indicated on plan by (BB)

0m 25m

Halls 1845

NOTES
Any discrepancies found should be immediately communicated to the designer for further consideration. Any boundaries shown on the drawing are indicative only and should not be used to signify ownership.

DO NOT SCALE FROM THIS DRAWING.

@ COPYRIGHT HALL'S HOLDINGS LTD 2025

BASED ON ORDNANCE SURVEY © CROWN COPYRIGHT 2025.
ALL RIGHTS RESERVED USED WITH PERMISSION.
LICENCE NUMBER 100055041.

N

Rev	Comments	Drawn	Date
B	Access track widened to 4.8m; Parking provisions added	JN	30.06.25
A	Track amended	JN	03.04.25

Agent
Halls Holdings Ltd
Halls Holdings House
Bowman Way
Battlefield
Shrewsbury
SY4 3DR
Tel: 01743 450700
Fax: 01743 443759
web: www.hallsgb.com

Project
Improved Access and New Agricultural Track

Site Address
Brunett Farm, Tybroughton, Whitchurch, SY13 3BA

Client
Mr M Craddock

Contact
Lyndsey Fisher
lyndsey.fisher@hallsgb.com

Title
Proposed Site Plan

Drawn by
Jack Neale
jneale@hallsgb.com

Status
Planning

Scale	Date
1:500@A3	**21.03.2025**
Dwg. No. **12681 - 003**	Rev. **B**