

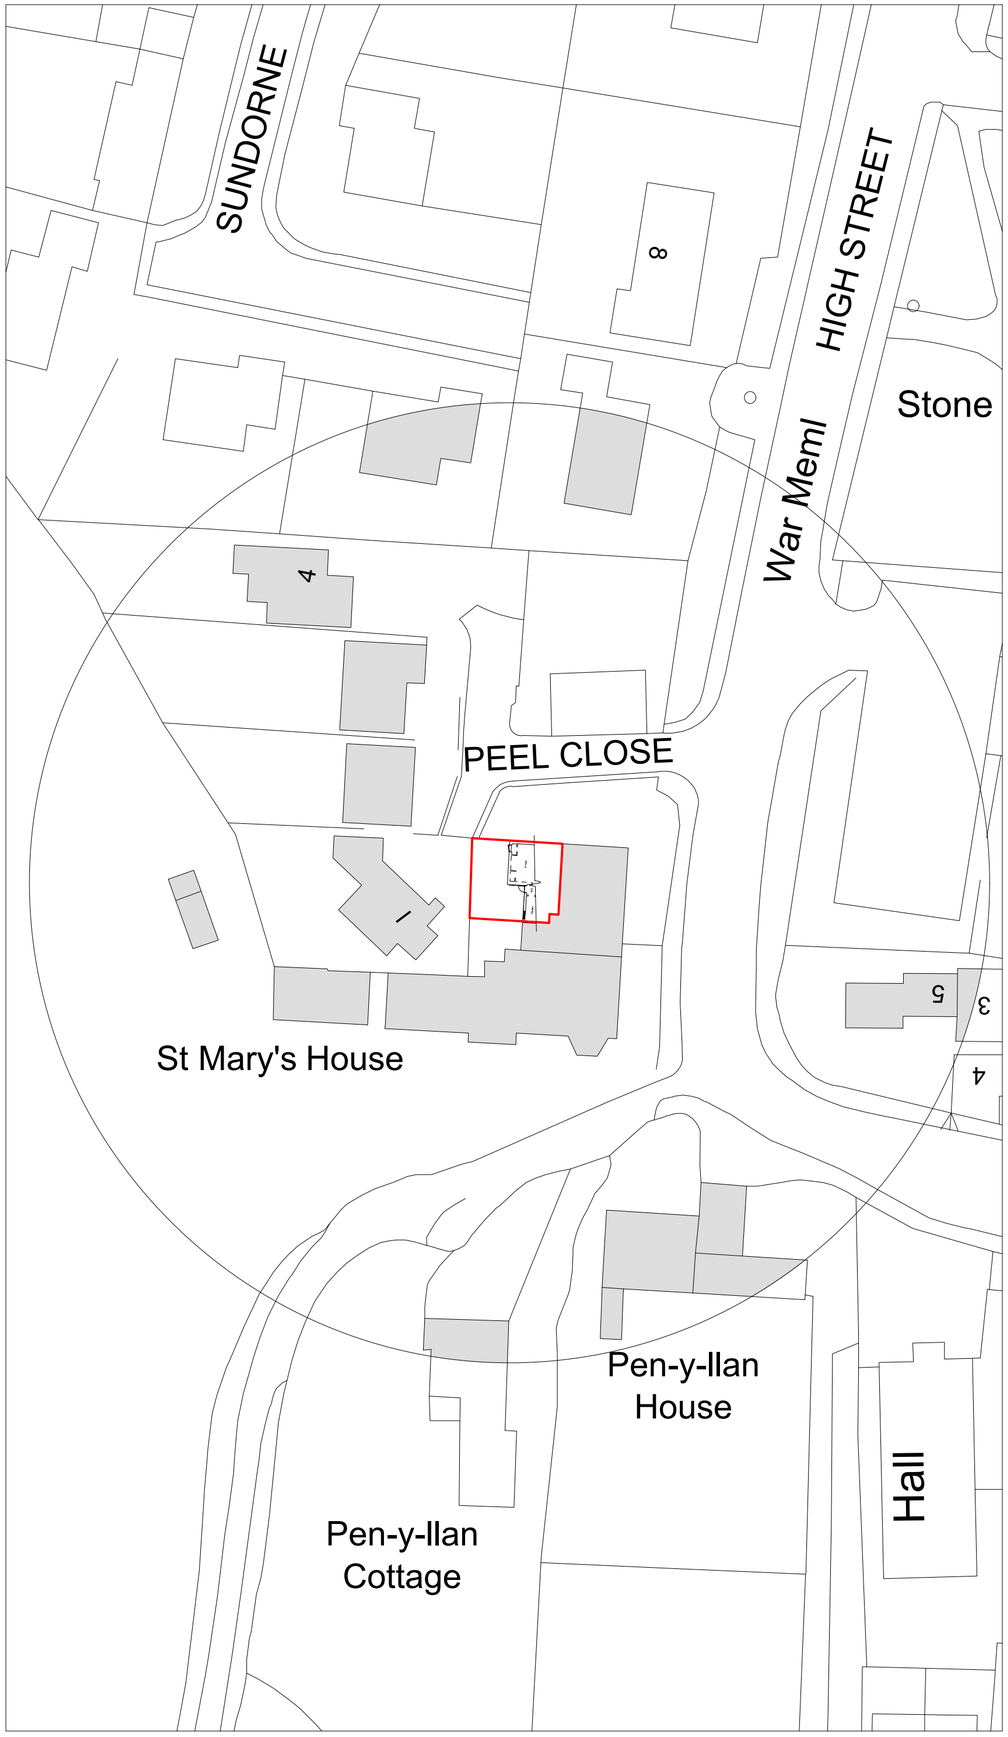


Site Plan 1:500

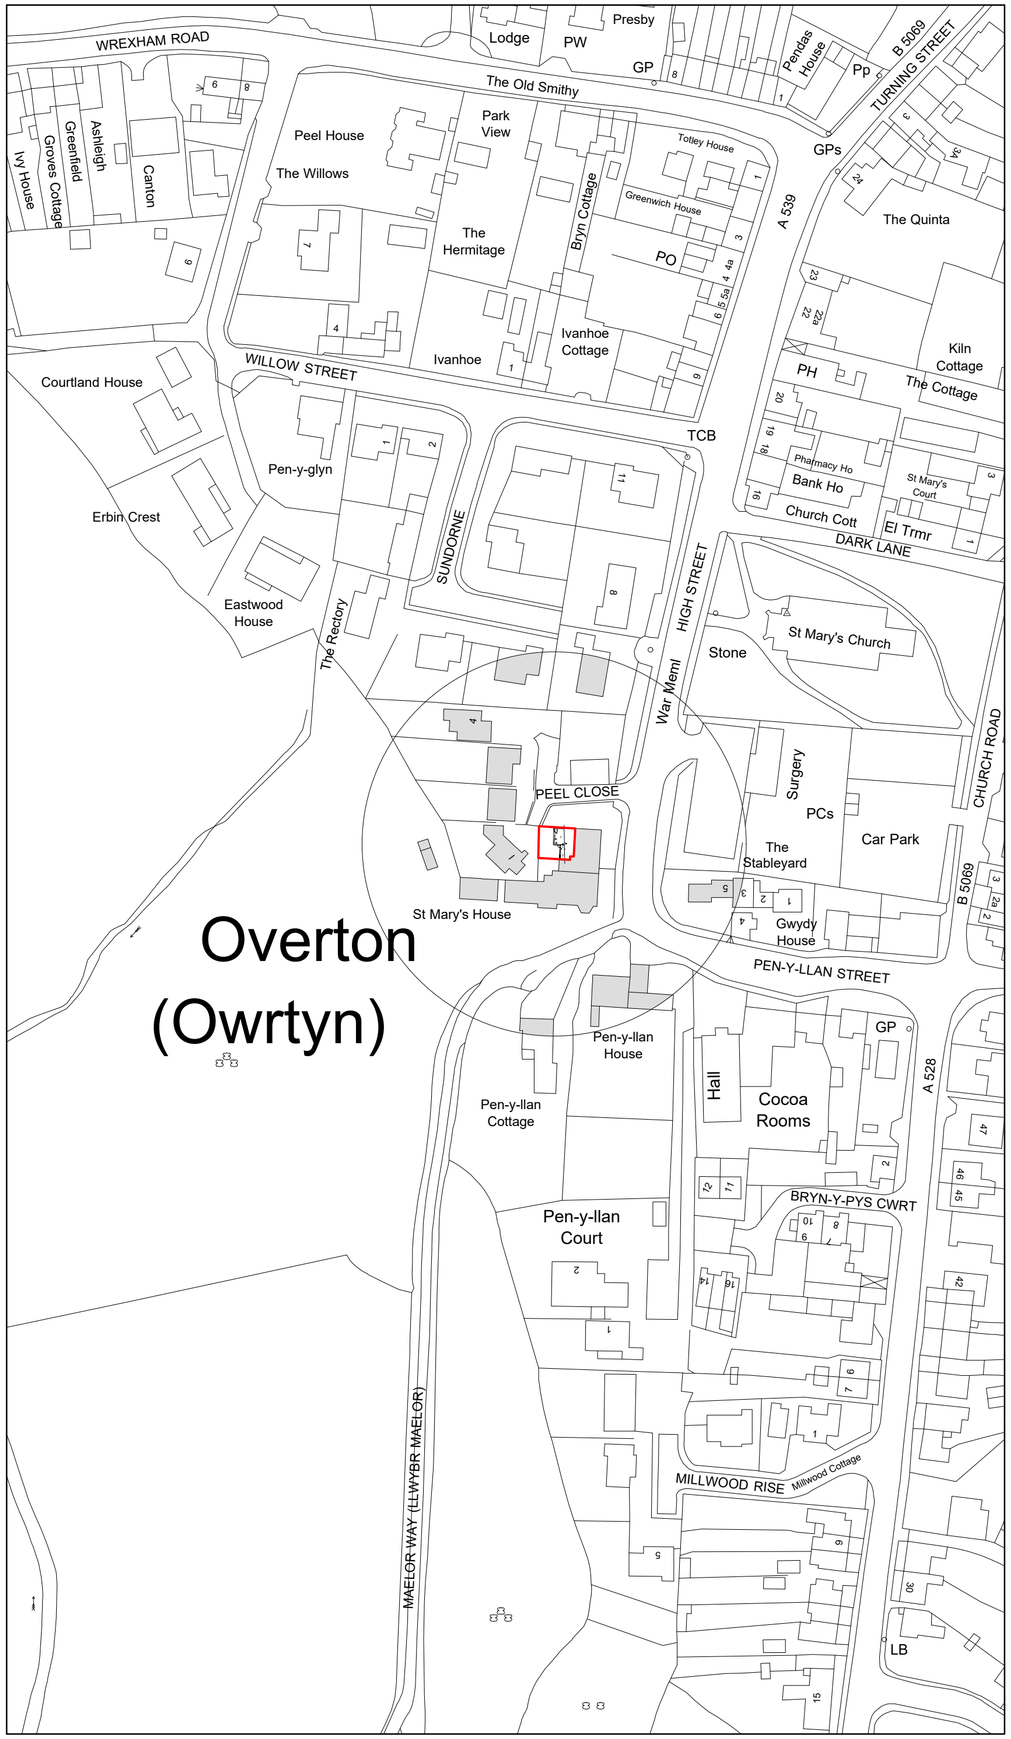

Location Plan 1:1250

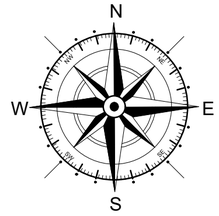

Key

- Surrounding Buildings
- Application Site

Rev	Date	Detail	Initial

Project:
Proposed alterations at,
But n Ben, Peel Close,
Overton, Wrexham,
LL13 0FB

Title:	Scale: (A2)
Planning: Site & Location Plan	1:500 & 1:1250
Drawn By: L. Fowles	Date: March 2025
Drawing No: P165/004	Sheet: 1 of 1

blueprint
architectural services
partner LABC
Office 3K4,
Redwither Business Tower,
Wrexham. LL13 9XT
Tel: 01978 356500
www.blueprintarchitectural.com
© copyright all rights reserved